



Bradstone Driveway Infiltra Permeable Block, Gray




Cycle Stand



Gravel Contained in cellular pavers



Bin Store

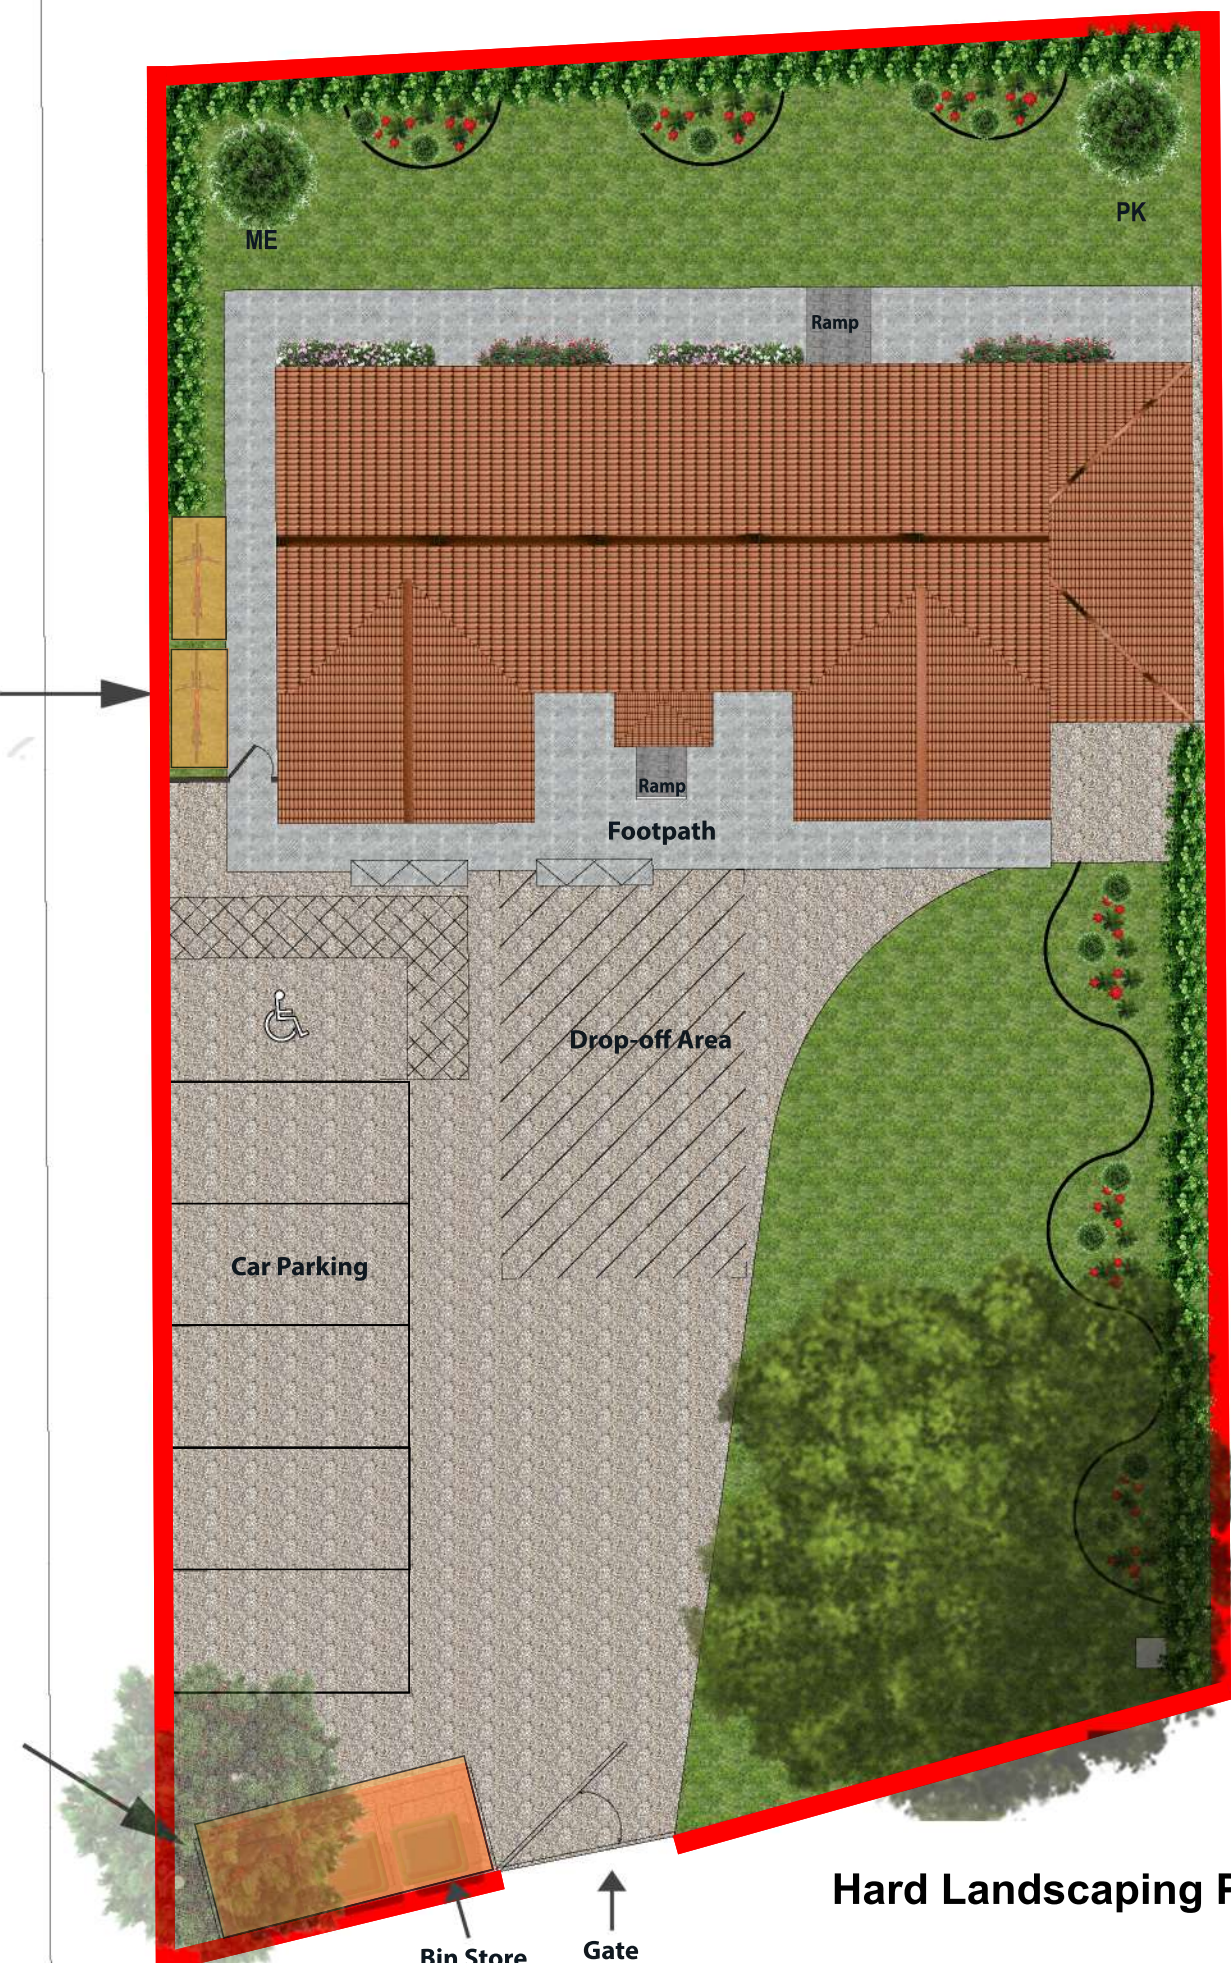

Keys:

-  Patio (Bradstone Infiltra Permeable Block Grey)
-  Grass
-  Beech Hedging
-  Existing Fence
-  Gravel contained within cellular pavers



Existing Fence



Beech Hedging

Hopewell Housing (UK) Ltd
Progress Business Centre - Unit 2
Whittle Park Way - Slough - SL1 6DQ


E: u.ahmad@hopewellhousing.co.uk
DO NOT SCALE IF IN DOUBT ASK.

No.	Revision/Issue	Date
Site Address		
Oak Tree Cottage - UB10 0BW		
Drawing Title		
Hard Landscape Plan		
Scale	Checked by	
1:75@ A3	Gee	
Drawing No	Date	
PR0112-017-R1	29/04/2022	

No.	Name	QTY	Code	Size cm	Root
1	Malus Evereste Tree	1	ME		45L
2	Prunus Kanzan Tree	1	PK	20-30	45L
3	Hypericum Hidcote	4	Hyp Hid	20-30	5L
4	Brachyglottis Hidcote	4	Bra Hid	20-30	5L
5	Spire Little Princess	4	Sip Pr	20-30	5L
6	Potentilla Red Ace	4	Pot Red	20-30	5L
7	Envoymus Emerald gold	4	Env Gol	20-30	5L
8	Sceptered Isle Shrub Rose	4	Sce Ros	60-90	Bare Rooted
9	Roald Dahl Shrub Rose	4	Roa Ros	60-90	Bare Rooted
10	Levender Hidoote	4	Lev Hid	45-60	5L
11	Lonicera Lemon Beauty	4	Lon Lem	20-30	5L
12	David Austin "The Pilgrim"	2	Dav Pil	To 350cm	Bare Rooted
13	cornus sanguinea anery's winter orange	4	Cor Ora	To 250cm	5L
14	Beech Hedge	165		30-60	90L

Name	Code	Code-QYT
Typical Cluster A	TC-A	Hyp Hid X 2, Bra Hid X 2, Pot Red X 1
Typical Cluster B	TC-B	Sip Pr X 2, Env Gol X 2, Pot Red X 1
Typical Cluster C	TC-C	Lev Hid X 2, Lon Lem X 2, Cor Ora X 4

More details are in Doc No: PR0112-019
Planting and Material Schedule.

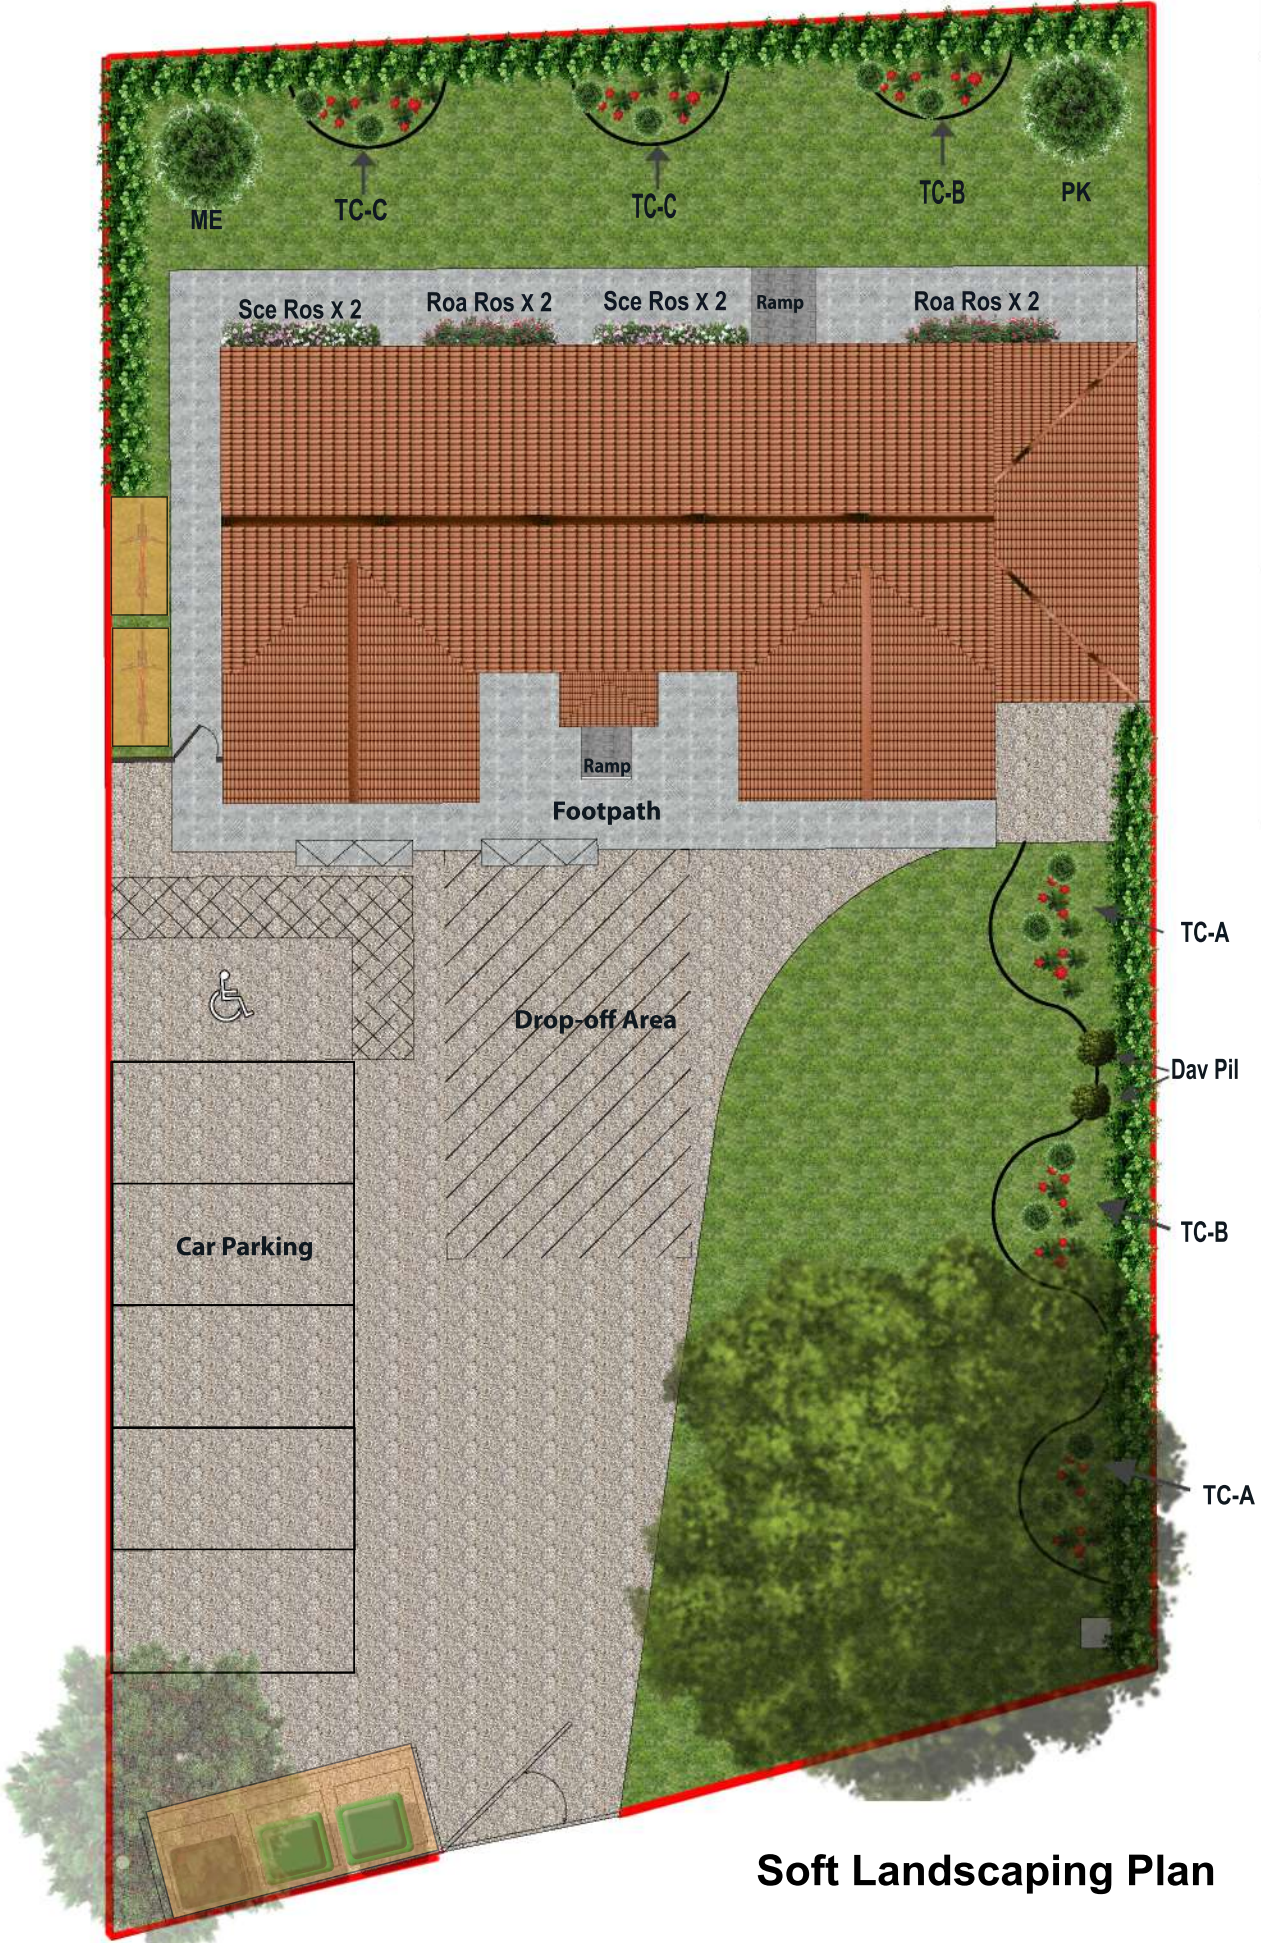

Soft Landscaping Plan

Keys:

- Grass
- Beech Hedging

Specification of Planting Works:

1. All plant material to be compatible with British standard 3936 part 1. 1992 specifications-'Nursery Stock'.
2. All soft landscaping work/planning to be compatible with British Standard 4428 specifications 1989 - 'Landscape OPerations'.
3. All plantingareas to be completely cleared of grass, weeds, debris and stones/concrete etc exceeding 50mm diameter.
4. Soil in all scheduled planting areas outside existing canopy spreads of trees that has been compacted/denatured/contaminated by previous hard landscaping or during work on site is to be excavated to a minimum depth of 500mm, removed from site and completley replaced with quality topsile to British Standards 3882 specification.
5. All planting areas to be cultivated to a minimum depth of 500mm and top-dressed with an organic slow-release fertilizer such as sterilised bonemeal.
6. No peat-based or supplemented products to be used.
7. All planting areas around trees and shrubs to receive a 70mm minimum layer of seasoned medium-grade chipped bark mulch, upon completion of planting.
8. Tree pits shall be of a diameter 500mm greater than the root ball and not less than 225mm deeper than the root ball and not less than 500mm deep.
9. Tree shall be double-staked, one on either side of the trunk. Stakes not to extended more than 600mm above ground level, positioned on the windward side of three.
10. All non-specified areas to be turfed with good - quality seed-grown turf.
11. All planting to be watered at least weekly, have blood and bone fertiliser top-dressed every two months, and generally closely monitored for at least six months (or longer if during the drier summer, months) to verify that the plants are becoming successfully established.

Hopewell Housing (UK) Ltd
Progress Business Centre - Unit 2
Whittle Park Way - Slough - SL1 6DQ

E: u.ahmad@hopewellhousing.co.uk
DO NOT SCALE IF IN DOUBT ASK.

No.	Revision/Issue	Date
Site Address		
Oak Tree Cottage - UB10 0BW		
Drawing Title		
Soft Landscape Plan		
Scale	Checked by	
1:75@ A3	Gee	
Drawing No	Date	
PR0112-018-R1	29/4/2022	

PLANTING AND MATERIAL SCHEDULE:

PLANTING SCHEDULE:

1. **Malus Evereste Tree:**



[Malus Evereste / Crab Apple tree stunning fruit & flowers, grown peat free, 4ft | eBay](#)

2. **Prunus Kanzan Tree:**




[Prunus Kanzan Pink Cherry - Clarenbridge Garden Centre`](#)

3. **Hypericum Hidcote:**



[Hypericum x hidcoteense 'Hidcote' \(St. John's Wort\) \(gardenia.net\)](http://gardenia.net)

4. Brachyglottis Hidcote:

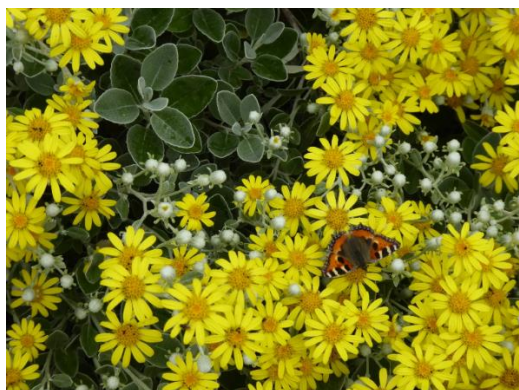

[Brachyglottis 'Sunshine' | Jeremy Bartlett's LET IT GROW blog](http://LETITGROW.blogspot.com)

5. Spire Little Princess:



[Japanese spire Little Princess buy in Kiev \(all.biz\)](http://all.biz)

6. Potentilla Red Ace:



[Buy Potentilla Fruticosa Red Ace | J Parkers](http://JParkers.com)

7. Envoymus Emerold gold:



[Euonymus fortunei 'Emerald 'n' Gold' \(Wintercreeper\) \(gardenia.net\)](http://gardenia.net)

8. Sceptered Isle Shrub Rose:



[Rosa 'Scepter'd Isle' \(English Rose\) \(gardenia.net\)](http://gardenia.net)

9. Roald Dahl Shrub Rose:



[Roald Dahl | English Shrub Rose | David Austin Roses](http://DavidAustinRoses.com)

10. Levender Hidoote:



[Lavender Hidcote Plants](#) | [Lavandula Hidcote](#) | [Hedges Direct](#)

11. Lonicera Lemon Beauty:



[Lonicera ligustrina 'Lemon Beauty' \(Box Honeysuckle\)](#) ([gardenia.net](#))

12. David Austin “The Pilgrim”:



[The Pilgrim](#) | [English Climbing Rose](#) | [David Austin Roses](#)

13. cornus sanguinea äner's winter orange:



[Cornus sanguinea 'Anny's Winter Orange' \(ashwoodnurseries.com\)](http://ashwoodnurseries.com)


MATERIAL SCHEDULE:

1. Shingle (Gravel) 20mm Bulk Bag:

The solution will be 20mm dove grey limestone gravel poured into a “no dig” plastic HDPE cellular matrix system installed over permeable geotextile and the existing sub-base. The exact choice of system will be determined following professional advice in the particular site context.

Gravel Parking grids size: Each grid is 0.25m² (4 per sqm)



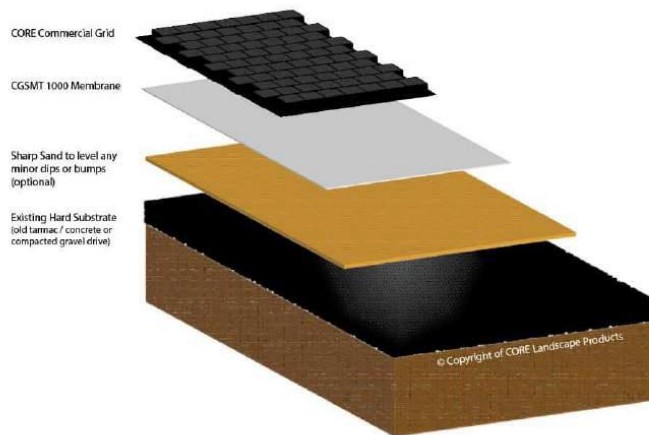

<https://www.ibran.co.uk/products/gravel-parking-grids>


2. ROWLINSON (Triple Bin Store):

Storage for three wheelie bins (Max. overall bin size: H1060mm W:740mm D:740mm)



<https://www.buildandplumb.co.uk/landscaping->

3. Bicycle Sheds x 2

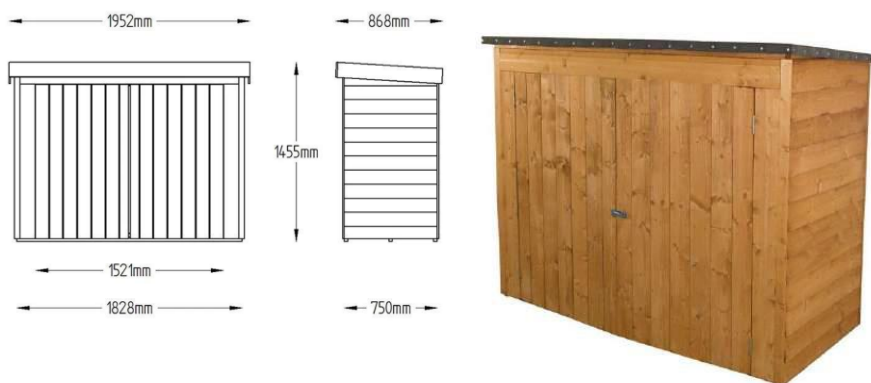

<https://www.gardenstreet.co.uk/garden-storage>

4. Path and Patio Paving, Brand Stone Driveway infiller Permible Gray:

Size: 200mmx100x50



<https://www.simplypaving.com/products/driveway-block-paving/permeable-block->

<https://www.gardenstreet.co.uk/garden-storagepaving/bradstone-driveway-infilta/charcoal/>