



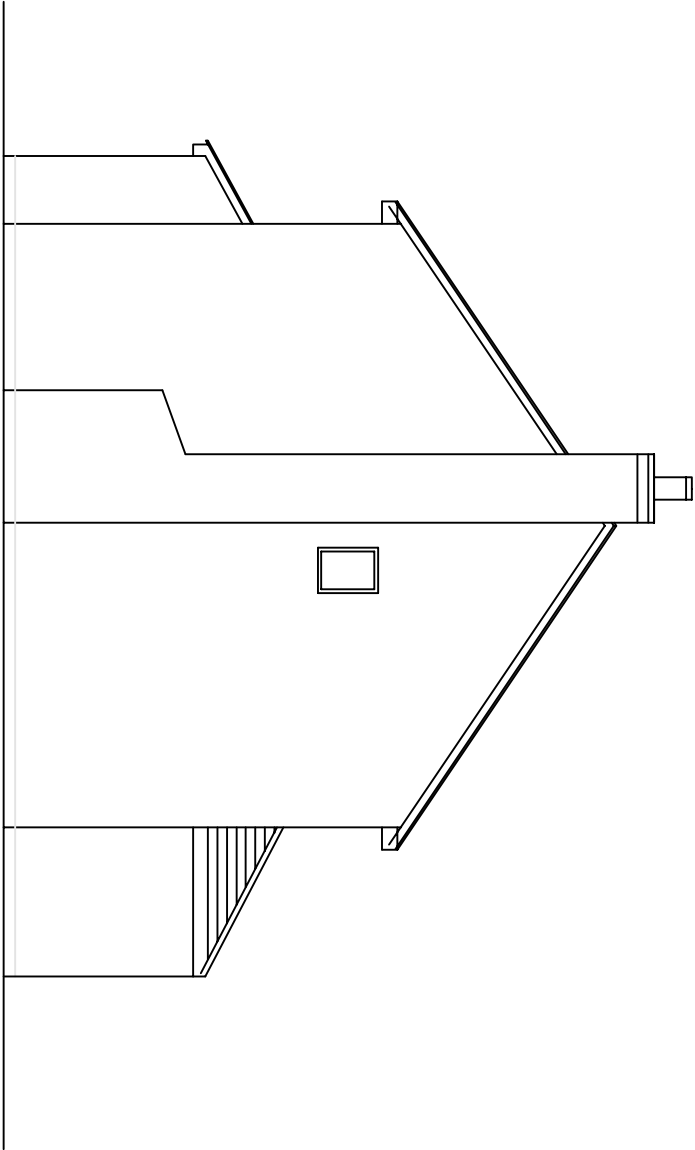

EXISTING SIDE(RH) ELEVATION

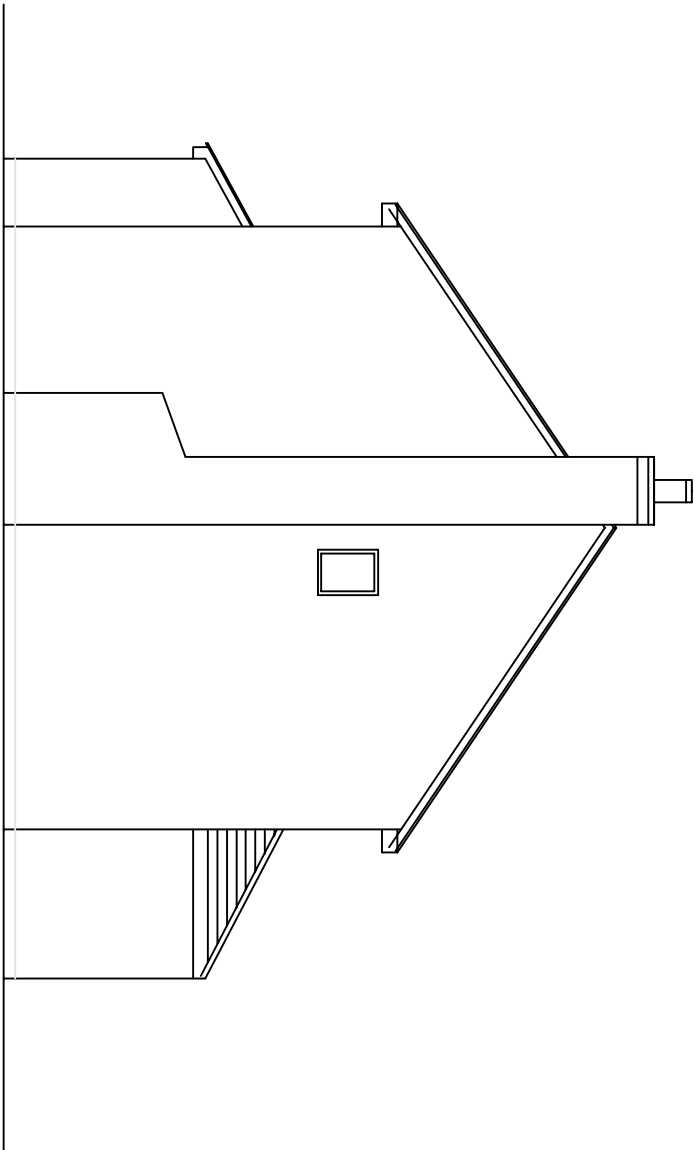

PROPOSED SIDE(RH) ELEVATION

NOTES:

1. This drawing is to be read in conjunction with all relevant Architects and Engineers drawings
2. Only figured dimensions are to be used for construction
3. All dimensions are to be verified on site prior to work commencing
4. All temporary works are the responsibility of the contractor

SCALE BAR



Copyright ©

 J.BALASINGAM CHARTERED BUILDING ENGINEER TEL: 07500043858 E-MAIL: jegaethebanb@ychoo.com	CLIENT :MR. HARDEEP DHUFFAR	DRAWN BY : B.J	REVISION :A
PROJECT : 2 Lewis Close Harefield UB9 6RD	TITLE : PROPOSED FIRST FLOOR SIDE EXTENSION AND CONVERTING SIDE GARAGE INTO HABITABLE ROOM	DESIGNED BY : B.J	
	DRAWING NO : BJ/2020/044/06		SCALE : 1:100
	DATE : 18/11/2020		ORG.SIZE : A3