




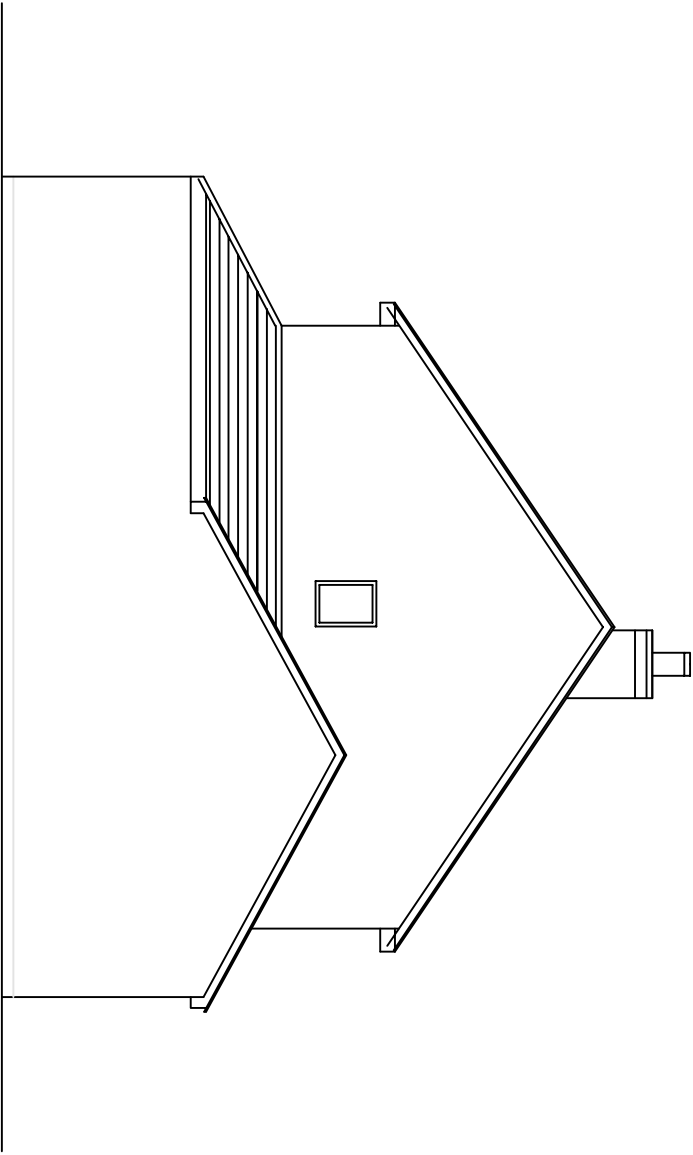

EXISTING SIDE(LH) ELEVATION

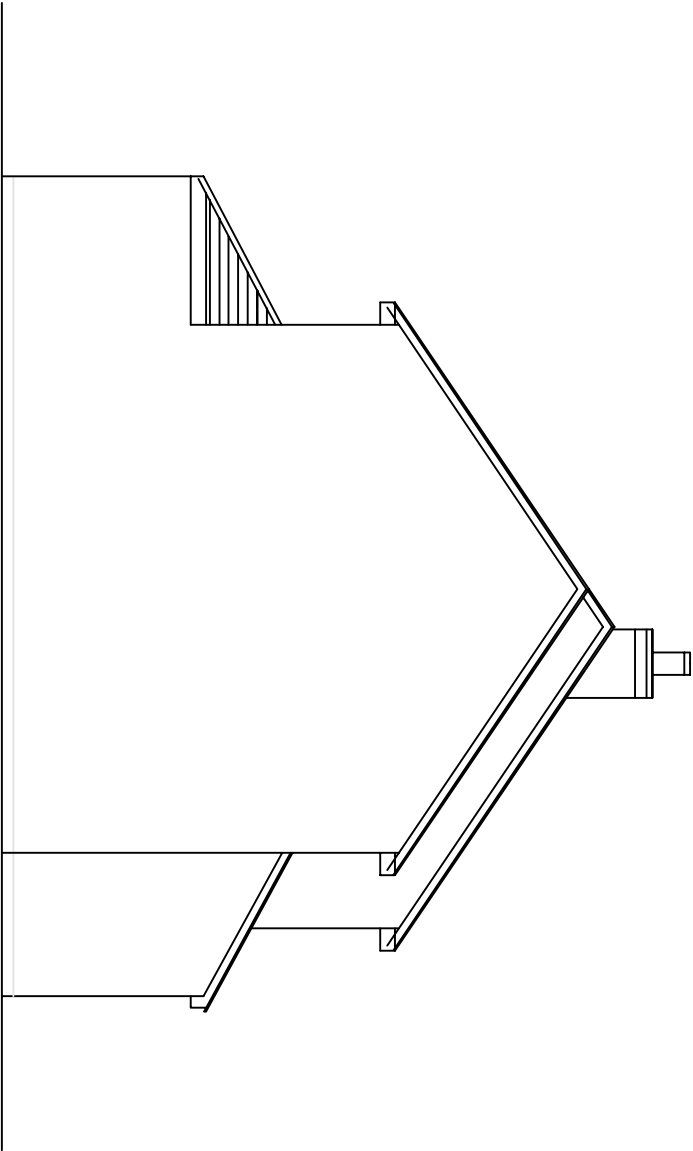

PROPOSED SIDE(LH) ELEVATION

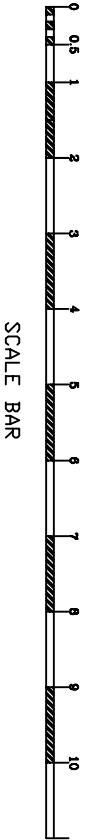

- NOTES:
1. This drawing is to be read in conjunction with all relevant Architects and Engineers drawings
 2. Only figured dimensions are to be used for construction
 3. All dimensions are to be verified on site prior to work commencing
 4. All temporary works are the responsibility of the contractor

Copyright ©



J.BALASINGAM
CHARTERED BUILDING ENGINEER
TEL: 07500043858
E-MAIL: jegaatheebanb@yahoo.com

CLIENT :MR. HARDEEP DHUFFAR

DRAWN BY : B.J
DESIGNED BY : B.J

REVISION :A

PROJECT :
2 Lewis Close
Harefield
UB9 6RD

TITLE :
PROPOSED FIRST FLOOR SIDE EXTENSION
AND CONVERTING SIDE GARAGE INTO
HABITABLE ROOM

DRAWING NO : BJ/2020/044/07
DATE : 18/11/2020

SCALE : 1:100

ORG.SIZE : A3