

Author:
An error must be checked on the end of
course from this drawing.

Pottle & Co Ltd
Planning & Building Consultants

Suite A, 128 Manor Way
Ruislip, Middlesex, HA4 8HR

Tel: 01895 622800
www.pottle.uk.com

MR MRS JHEETA

9 RYEFIELD AVENUE
HILLINGDON
MIDDX

PROPOSED ROOF
PLAN

1:50


November 2019 GEL

4229/03

Box Scale

0m 1m 2m 3m 4m 5m

1:50

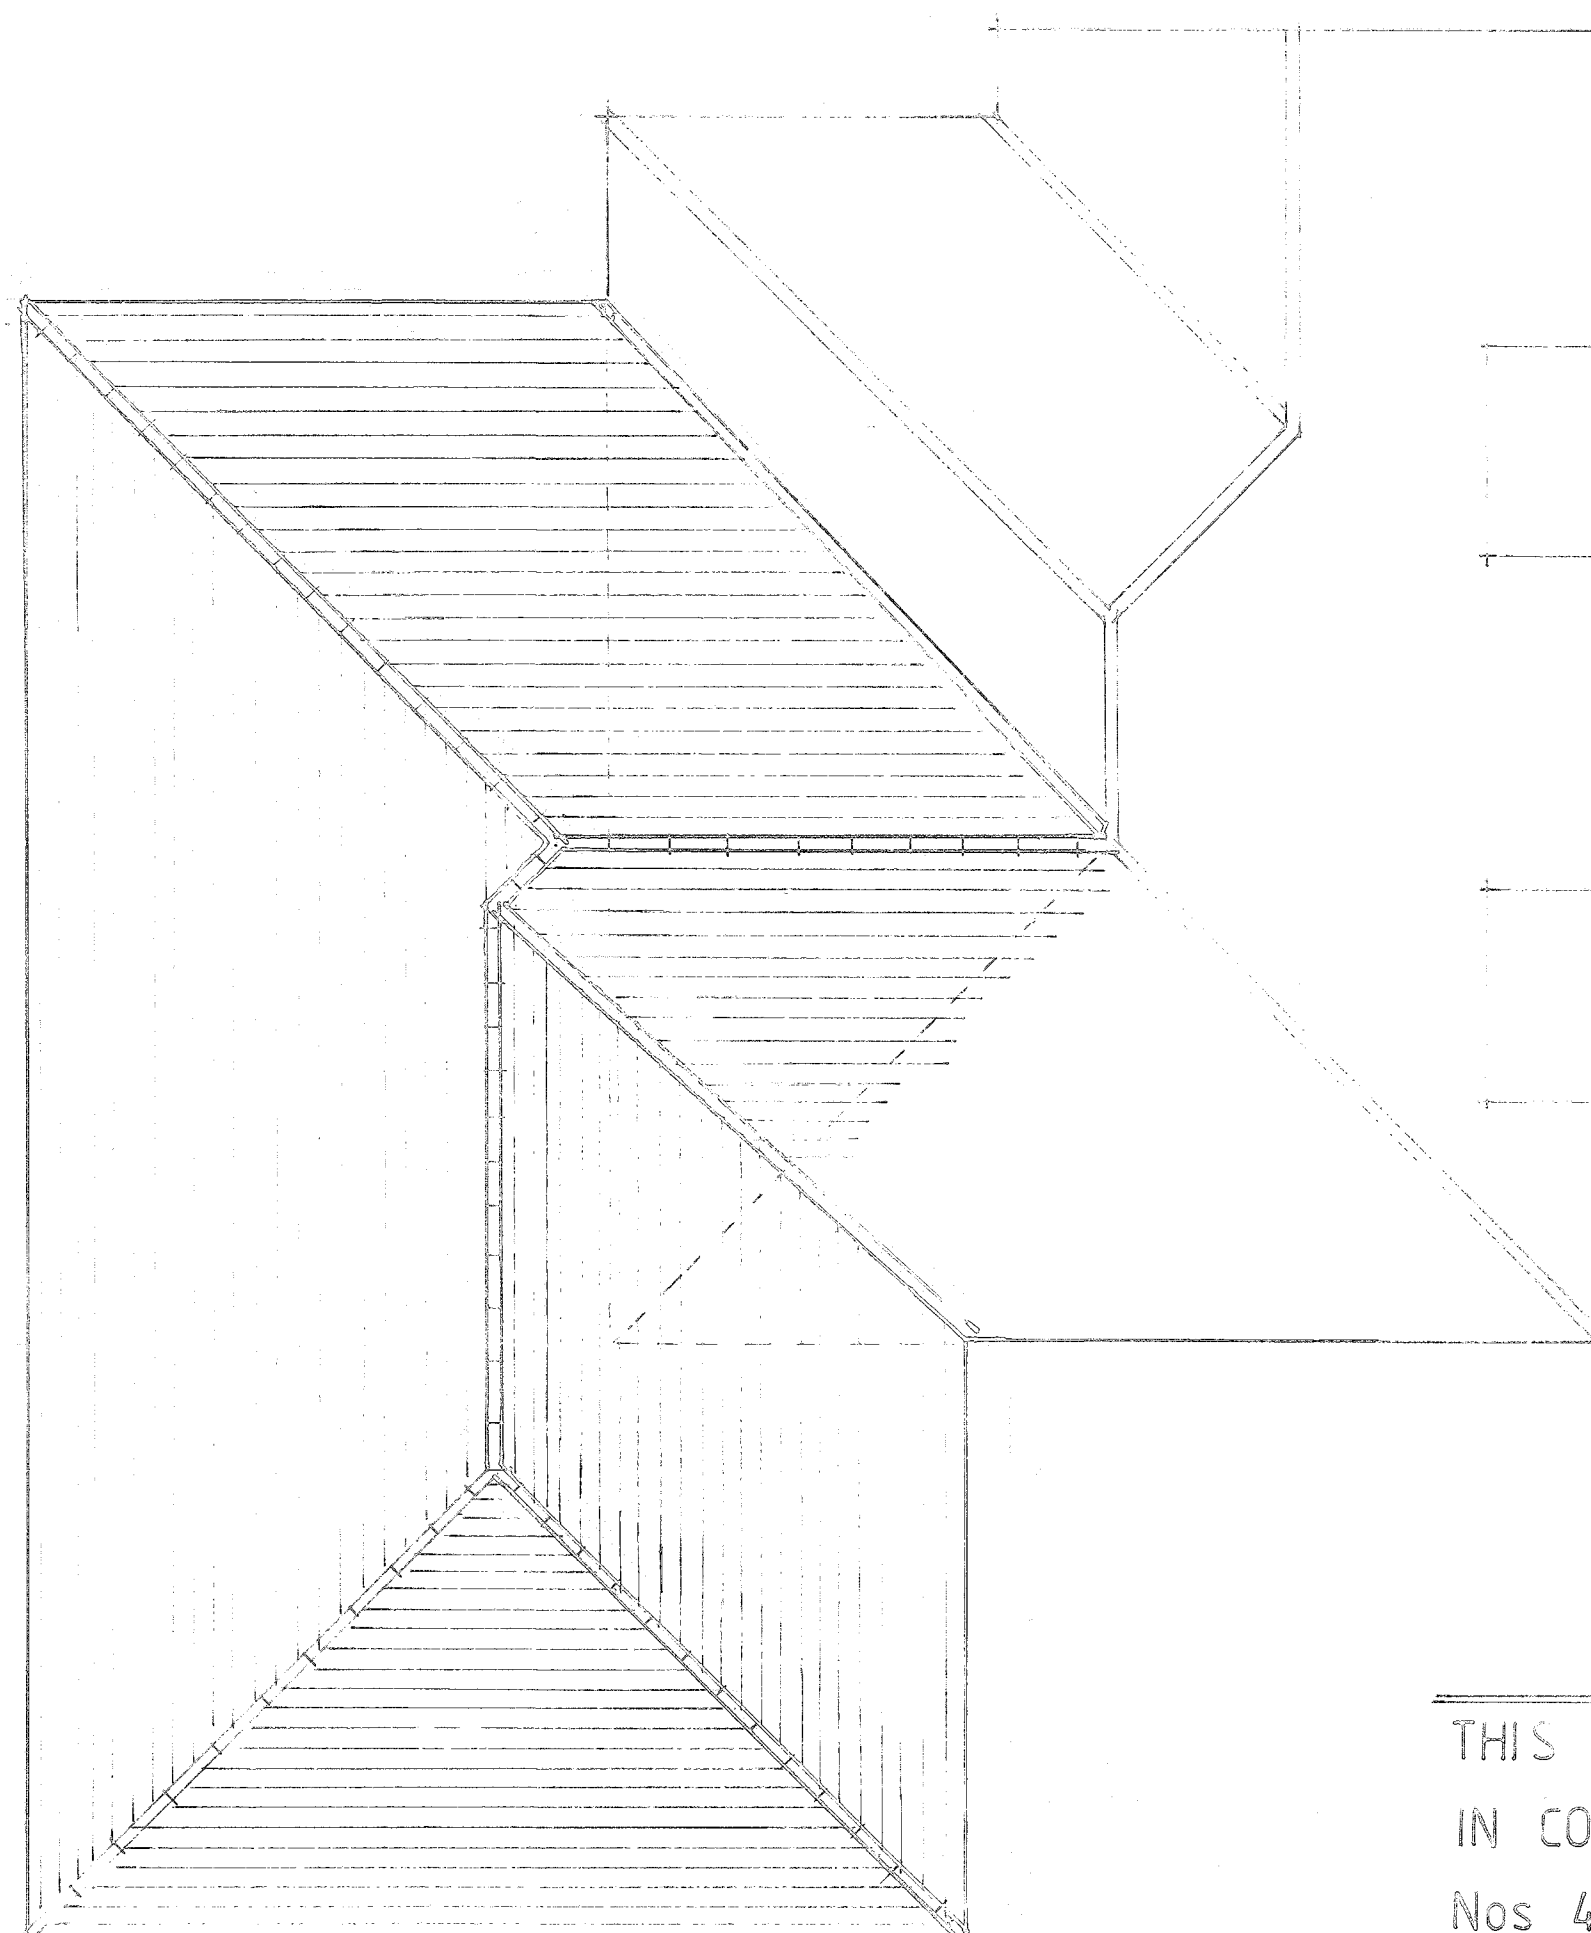

THIS DRAWING TO BE READ
IN CONJUNCTION WITH DRG
Nos 4229/01-02