


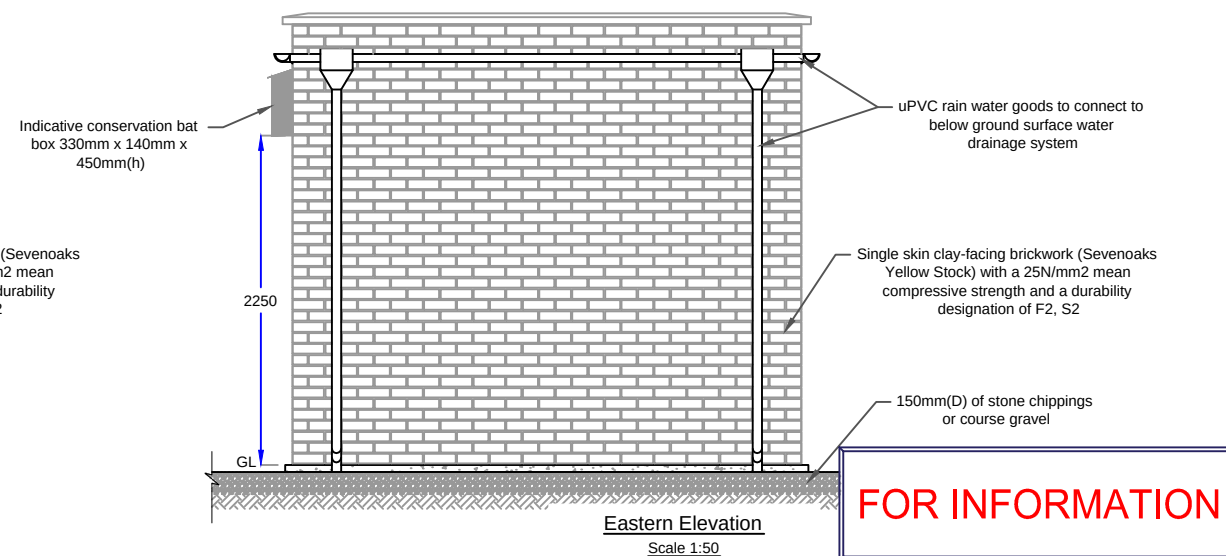
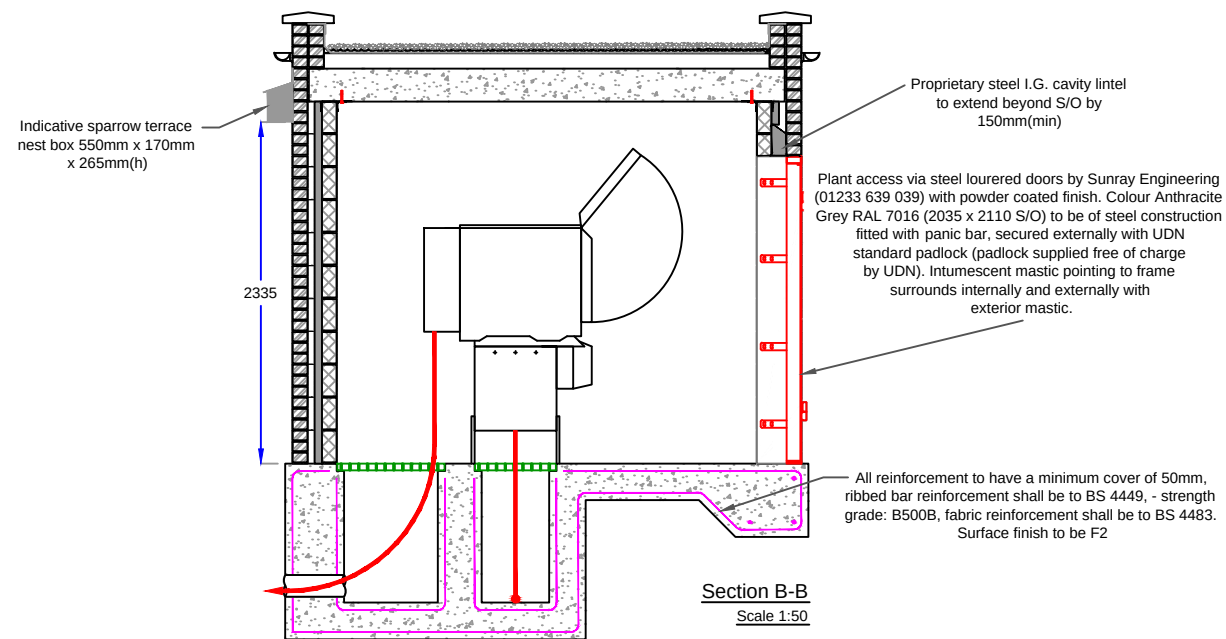
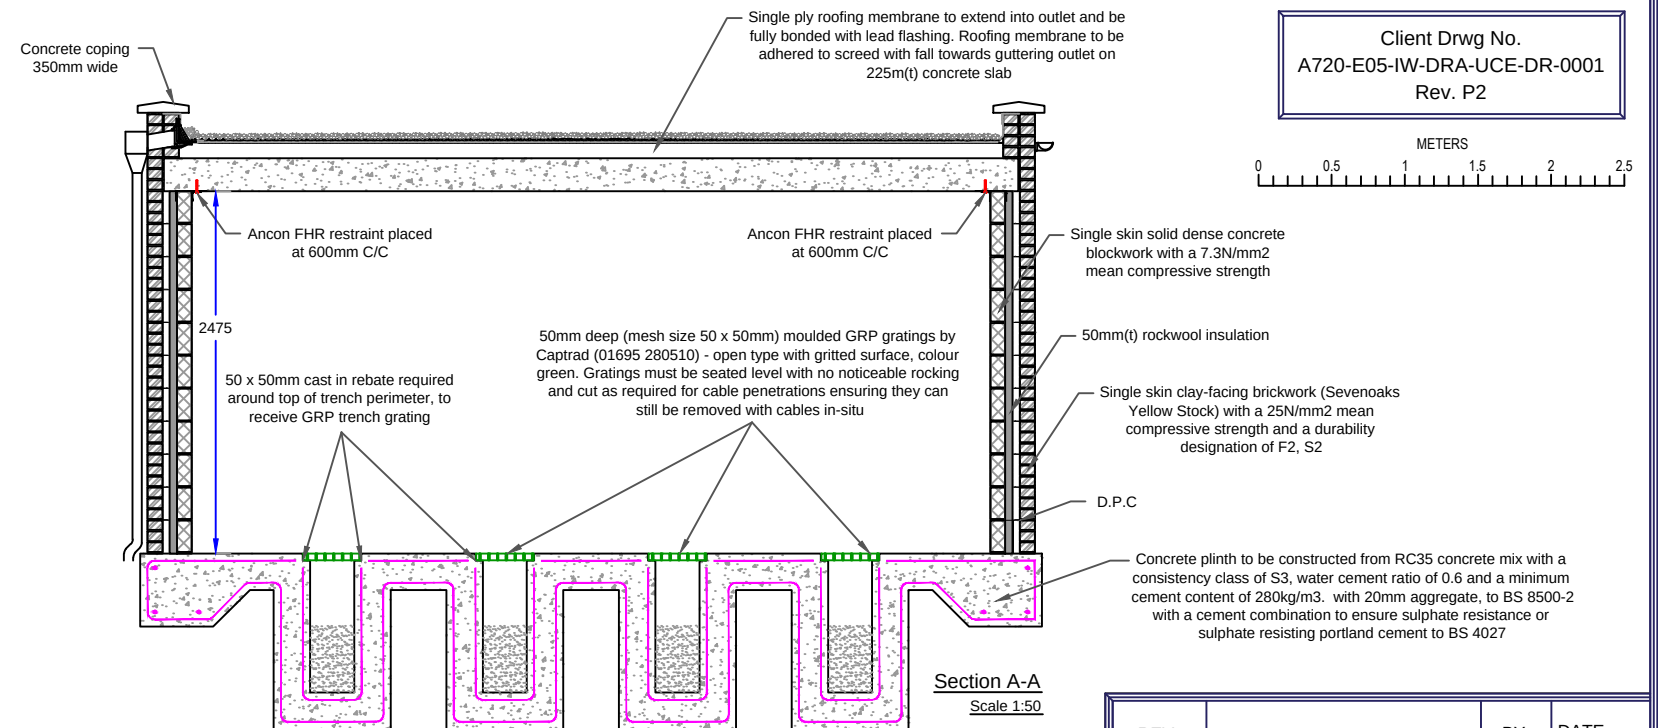
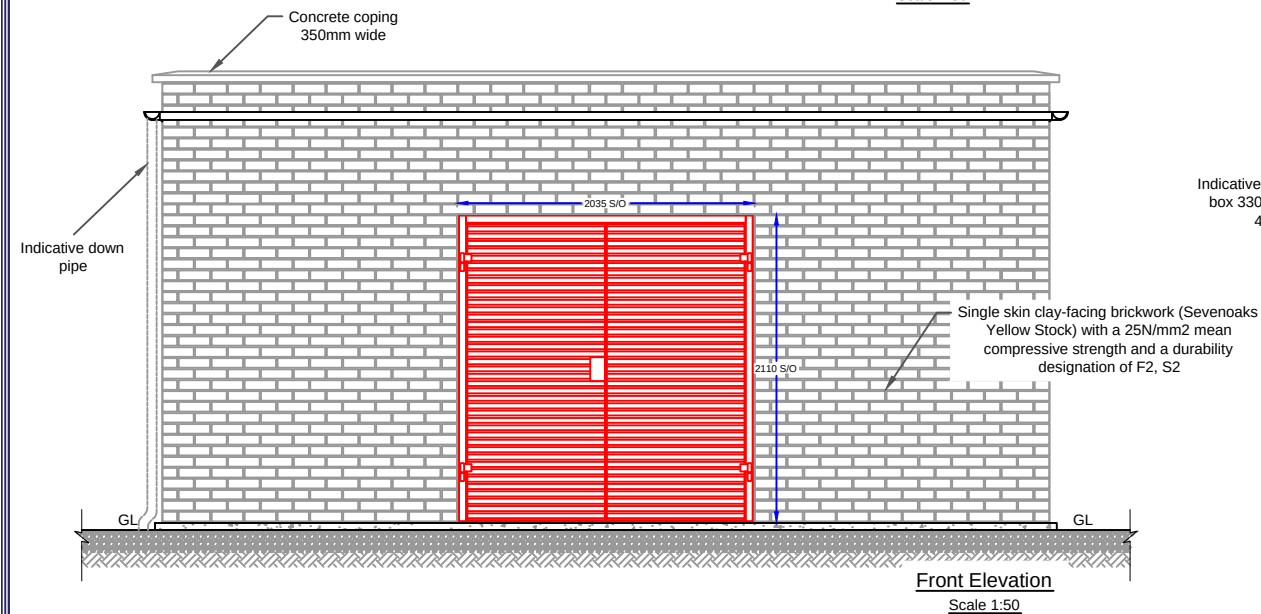


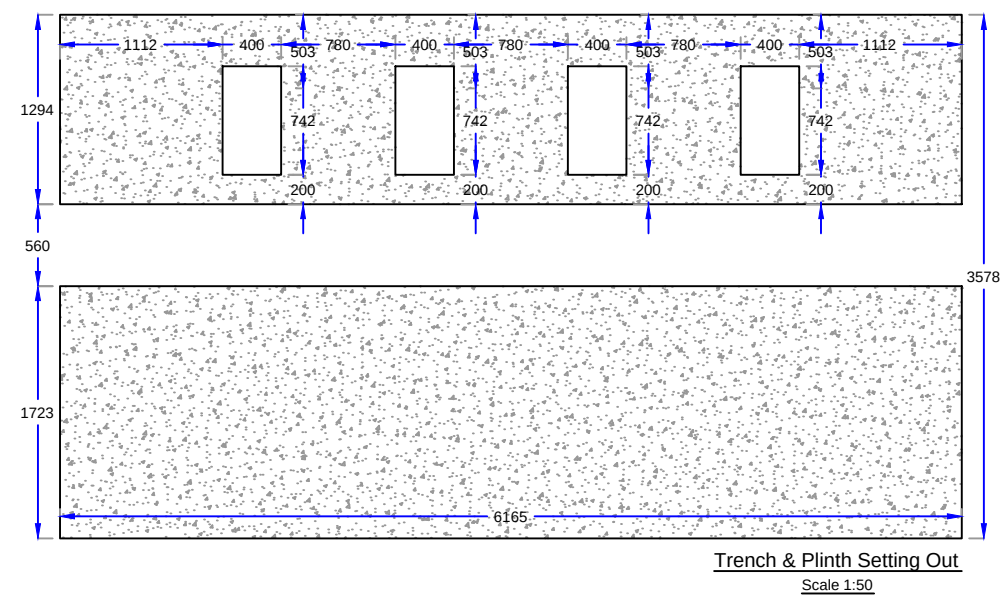

Client Drwg No.
A720-E05-IW-DRA-UCE-DR-0001
Rev. P2

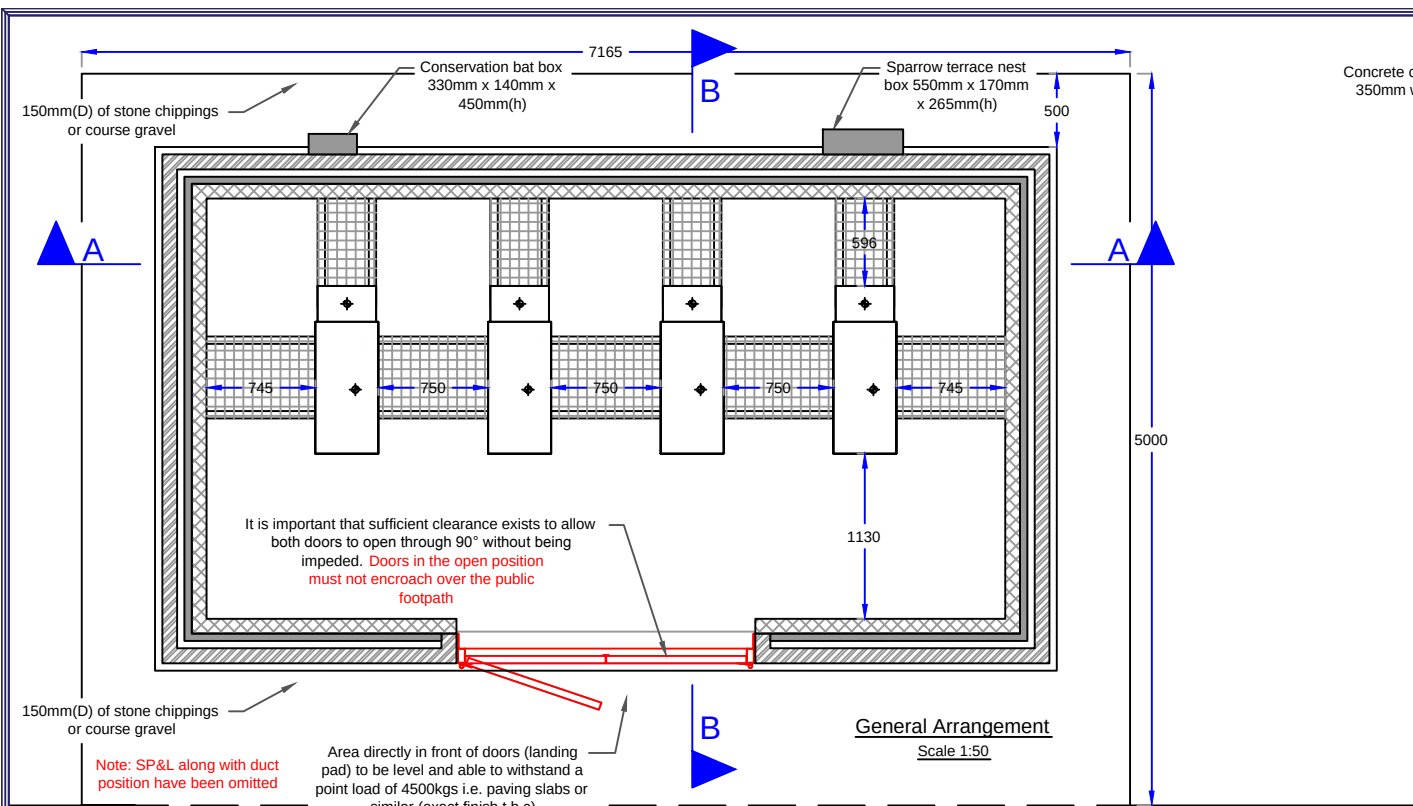

REV	AMENDMENT	BY	DATE
A	Ammended to Comments (27.04.17)	B.T.	27.04.17
B	Ammended to Comments (28.04.17)	B.T.	28.04.17

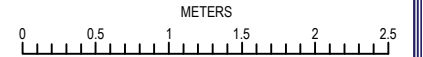

DRAGON
INFRASTRUCTURE SOLUTIONS

12 SKETTY CLOSE, CASWELL ROAD,
BRACKMILLS INDUSTRIAL ESTATE,
NORTHAMPTON. NN4 7PL
TEL: 0845 362 0284
WWW.DRAGONIS.NET

CLIENT:

ST. JAMES

PROJECT:

SOUTHALL GAS WORKS
THE STRAIGHT, SOUTHALL
LONDON, UB2 5LE

TITLE:

DUAL SWITCHROOM
SKETCH PROPOSAL

SCALE 1:50 @ A3	DRAWN BT	DESIGNED BT
CHECKED	AUTHORISED	DATE 16.03.2017

DRG. NO:

DIS1915-SKETCH-1

REV

B

© THIS DRAWING IS THE COPYRIGHT OF DRAGON INFRASTRUCTURE SOLUTIONS AND MAY NOT BE REPRODUCED OR AMENDED EXCEPT BY WRITTEN PERMISSION. NO LIABILITY WILL BE ACCEPTED FOR AMENDMENTS MADE BY OTHER PERSONS

FOR INFORMATION