


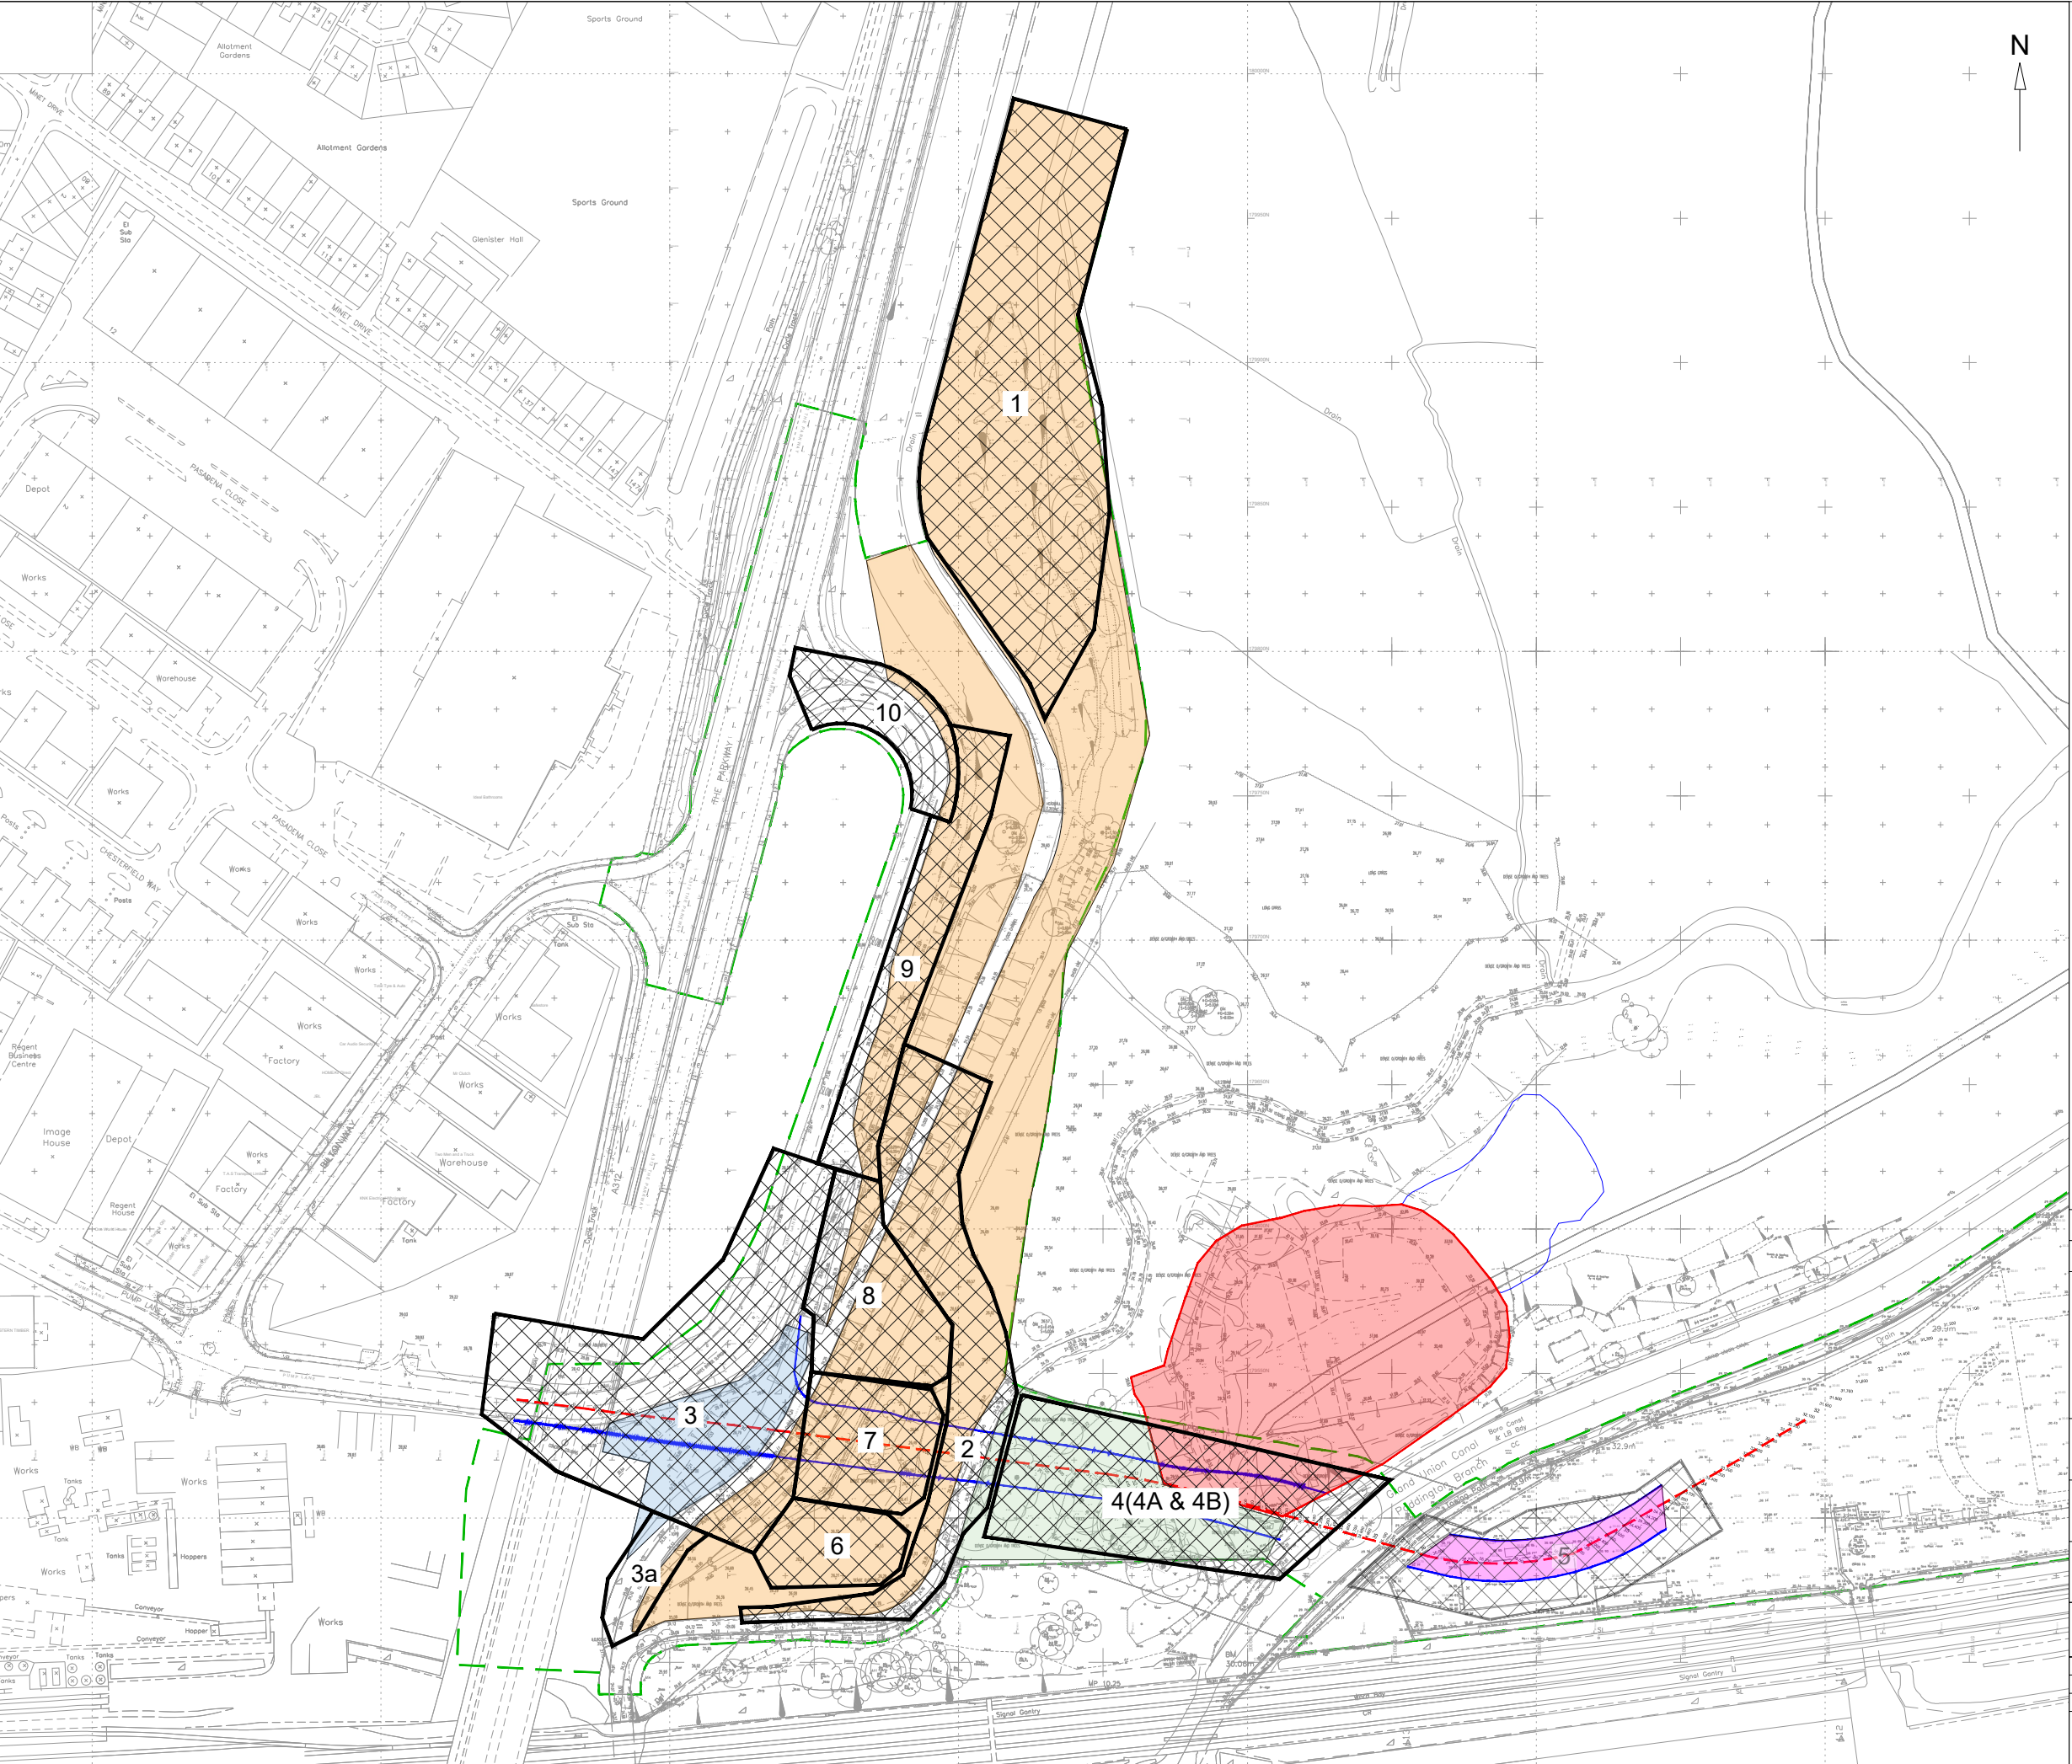

KEY

Western Access Site boundary

Western Access Road Alignment

Indicative embankment extents

Extent of existing Lagoon Bund

'Bridge Bund' relating to investigation undertaken 24th February 2017

Area 1 - River Crane incorporating Western Embankment & Flood Alleviation Zone

Area 2 - Central Embankment

Area 3 - 'Lagoon Bund'

Area 4 - Eastern Embankment

Earthworks zones [1-10]

- Notes
1.


Drawing produced from:
A724-E05-PA-VEC-HW-DR-0001.
2.

Earthworks zones and cut/fill values taken from CCE Drawing 'EARTHWORKS PLAN FORMATION LEVEL TO PROPOSED DESIGN' (A729-E05-IW-CCE-EW-DR-0600) - P7 (13.09.17).
3.

WGUC = West Grand Union Canal.

0	01/10/18	
Rev	Date	Comments
CGL Card Geotechnics Ltd 4 Godalming Business Centre Woolsack Way Godalming Surrey GU7 1XW T: 01483 310600		
Project Western Access, Southall		
Client Clark Smith Partnership		
Drawing title Figure 2 - Site Layout Plan - WGUC		
Scale(s) NTS		Job No. CG/28308
Drawn TSB 01/10/18	Dwg No. CG/28308-WGUC-001	Rev. 0
Checked CRG 23/10/18		
Approved RNS 24/10/18		

© This drawing is the copyright of Card Geotechnics Limited. It may not be reproduced or amended without the written approval of Card Geotechnics

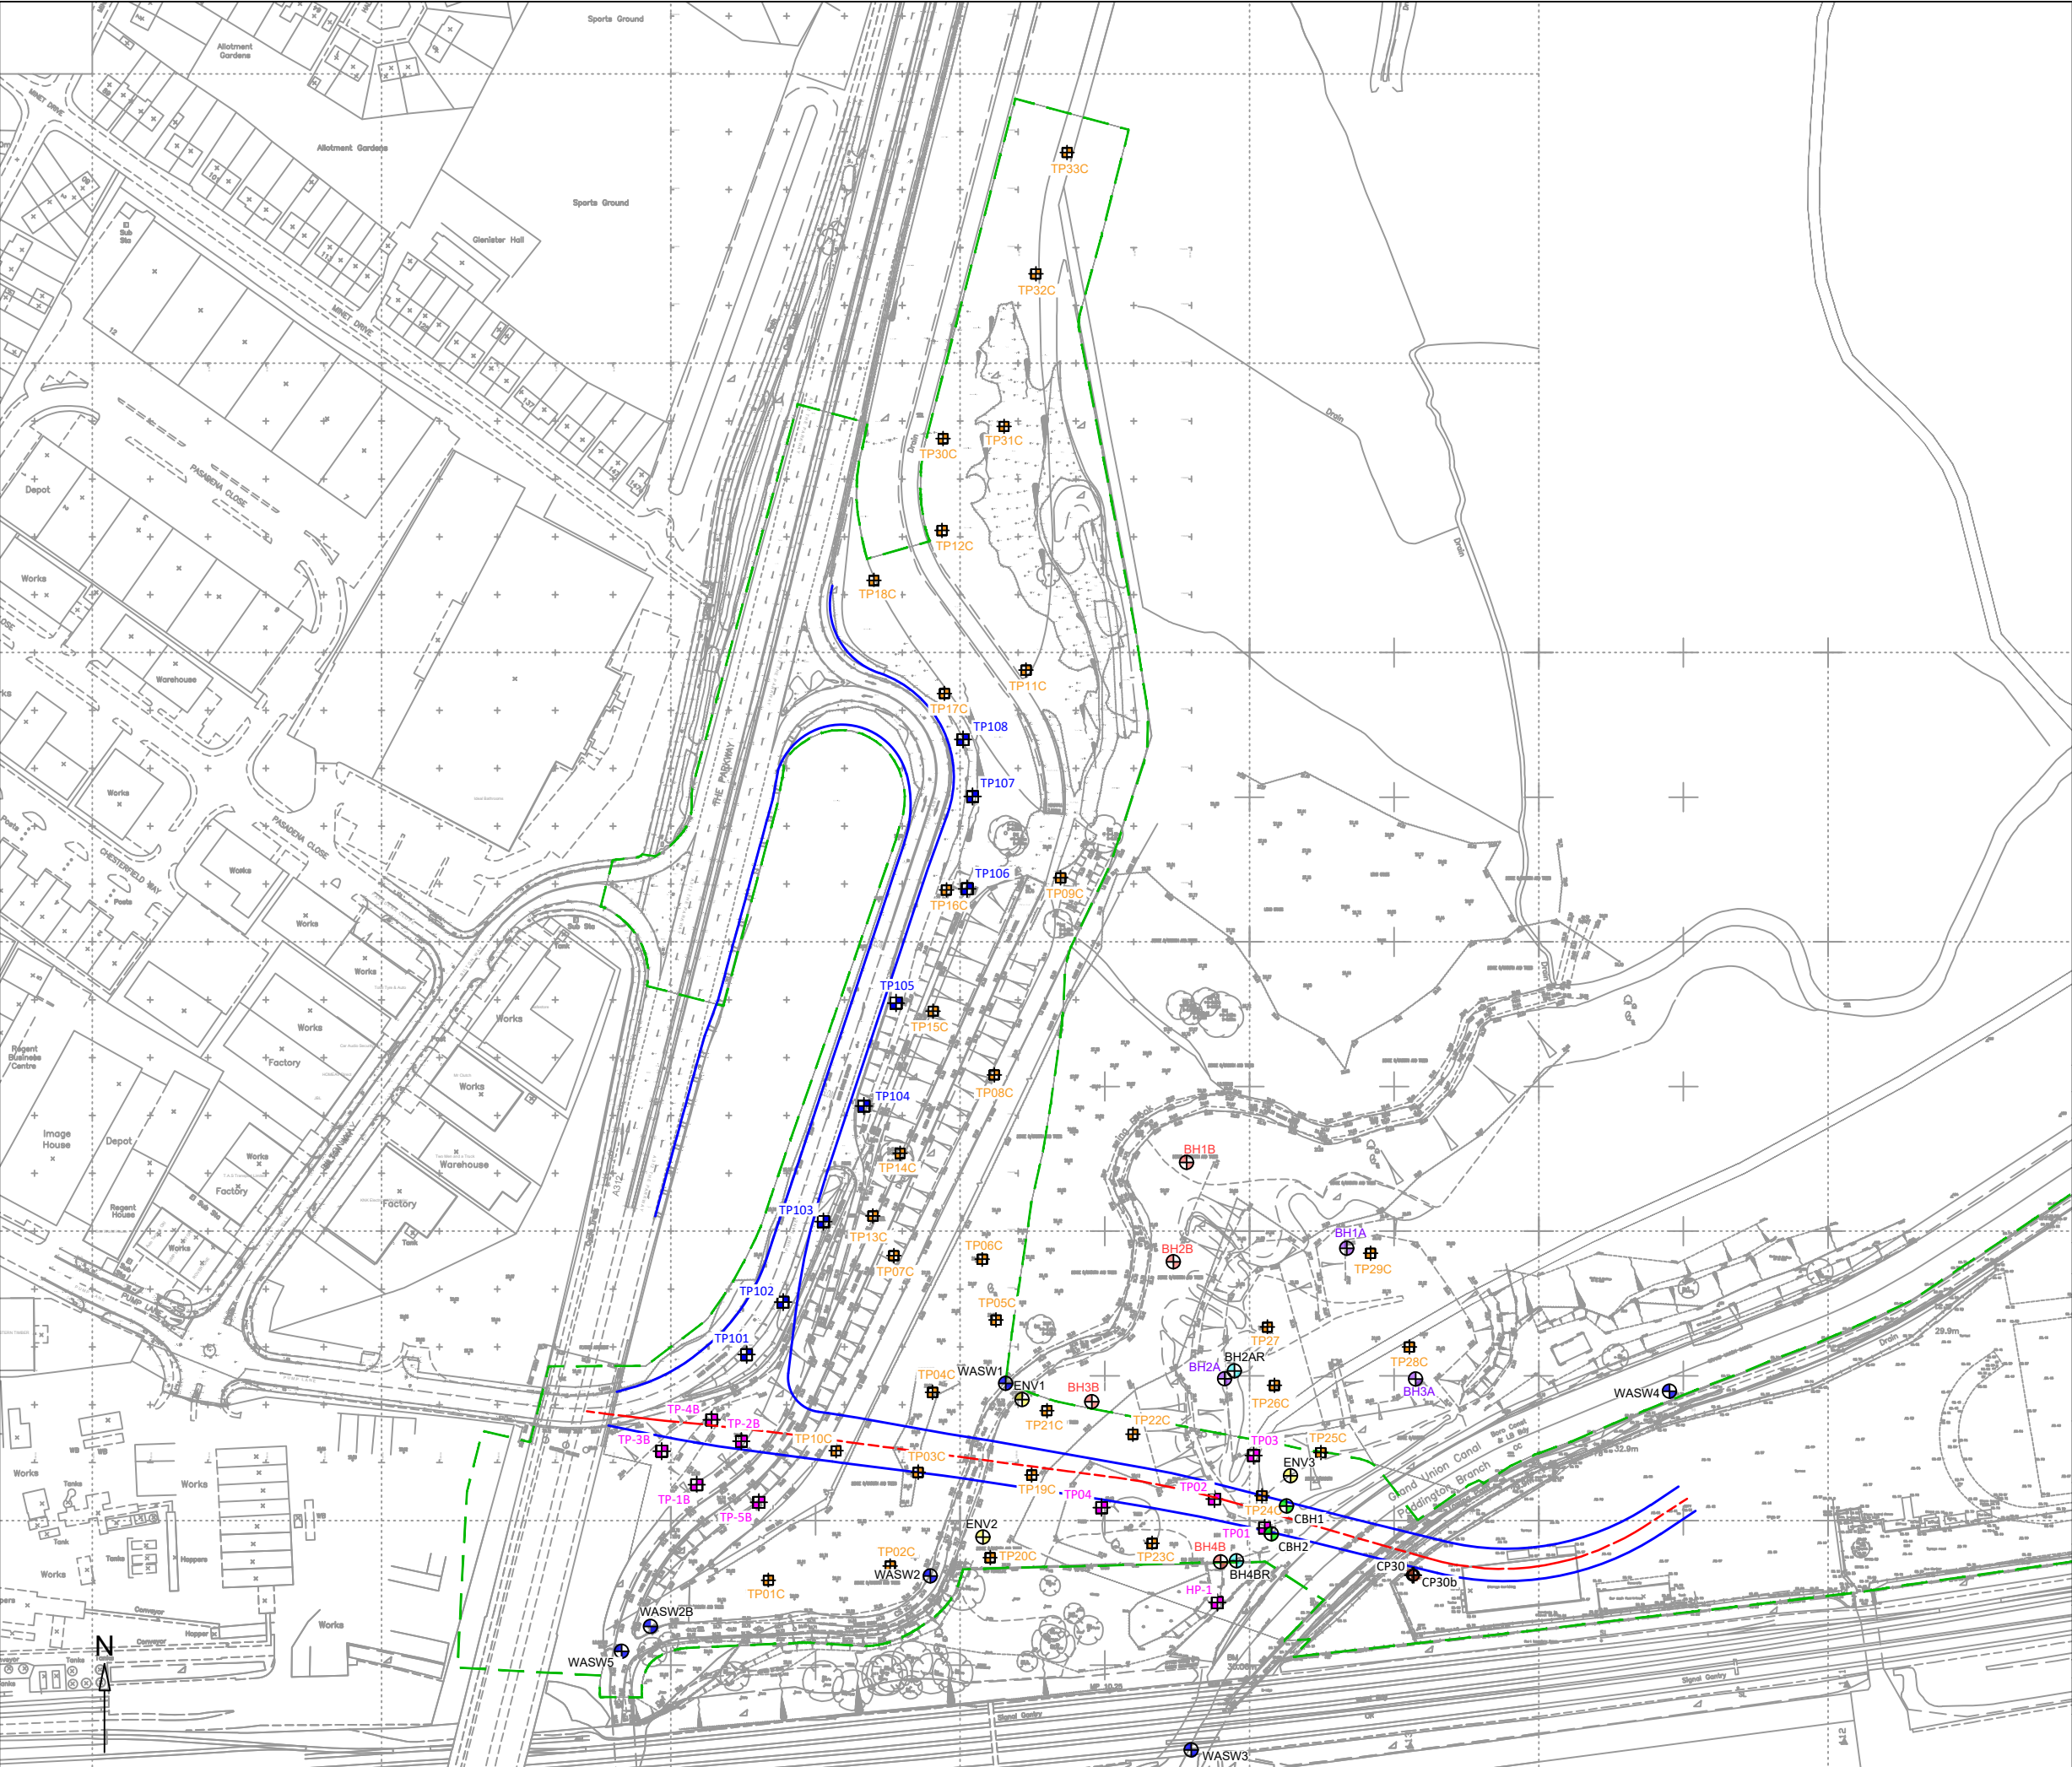

KEY

Completed trial pits (CGL 17th Feb 2017)

Completed trial pits (CGL 24th Feb 2017)

Completed trial pits (CGL 27th March 2017)

'Sentinel' groundwater monitoring well positions (CGL 2017)

Lagoon groundwater monitoring well positions (CGL 2017)

Re-drilled groundwater monitoring wells (CGL November 2019)

St James' groundwater monitoring well (Ramboll Environ 2017, replacement Rambol 2018) N.B Ramboll Environ reference in brackets

Additional piling monitoring well (Ramboll Environ 2017)

Surface water sampling location (Ramboll Environ 2017)

Western Access Site boundary

Western Access Road Alignment

Indicative highway extents

4	09/07/20	Minor Ammdments
3	13/05/20	Minor Ammdments
2	14/02/20	Added CGL 2020 re-drilled groundwater monitoring wells (BH2AR & BH4BR)
1	07/07/17	Updated alignment east of GUC, contaminant exceedences
0	21/06/17	First Issue
Rev	Date	Comments

Card Geotechnics Ltd
4 Godalming Business Centre
Woolsack Way
Godalming
Surrey
GU7 1XW
T: 01483 310600

Project

Western Access, Southall

Client


Clark Smith Partnership

Drawing title

Figure 3 - Exploratory Hole Location Plan

Scale(s)			Job No.	
NTS			CG/28308	
Drawn	TSB	09/07/20	Dwg No. CG/28308-WGUC-002	Rev. 4
Checked	ALC			
Approved	RNS			

© This drawing is the copyright of Card Geotechnics Limited. It may not be reproduced or amended without the written approval of Card Geotechnics

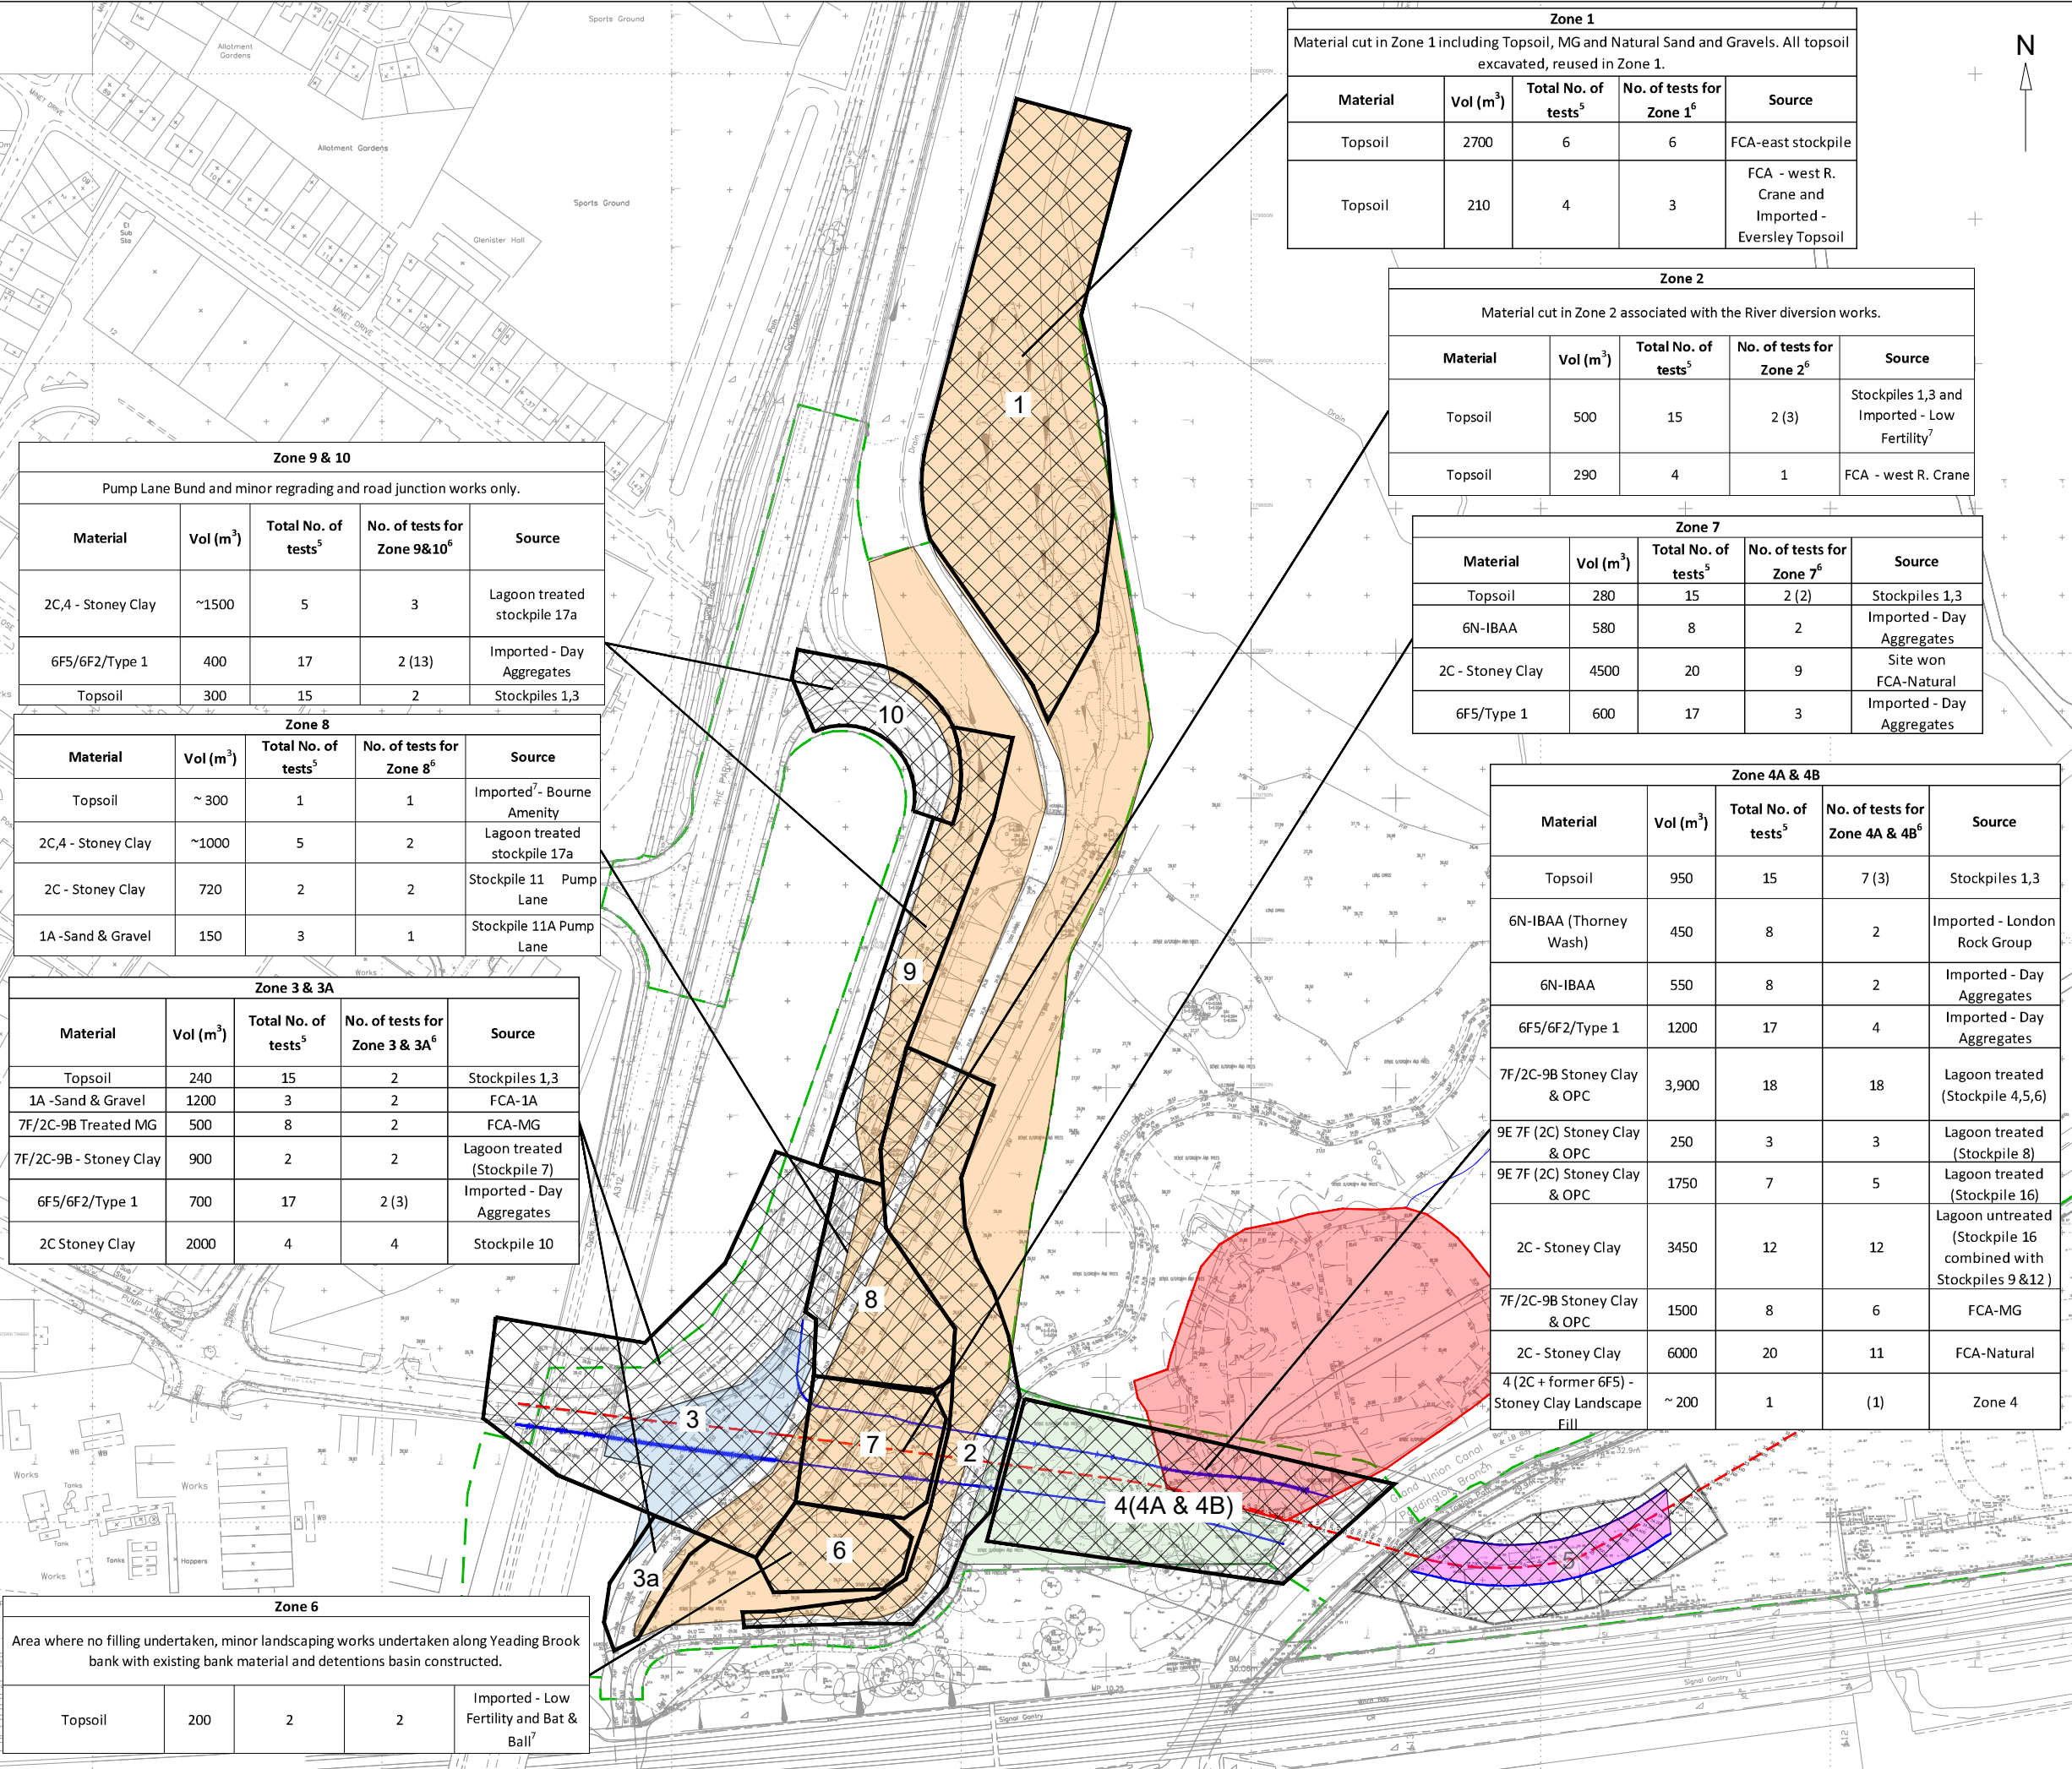

KEY

- Western Access Site boundary
- Western Access Road Alignment
- Indicative embankment extents
- Extent of existing Lagoon Bund
- 'Bridge Bund' relating to investigation undertaken 24th February 2017
- Area 1 - River Crane incorporating Western Embankment & Flood Alleviation Zone
- Area 2 - Central Embankment
- Area 3 - 'Lagoon Bund'
- Area 4 - Eastern Embankment
- Earthworks zones [1-10]

Notes

- Drawing produced from: A724-E05-PA-VEC-HW-DR-0001.
- Earthworks zones and cut/fill values taken from CCE Drawing 'EARTHWORKS PLAN FORMATION LEVEL TO PROPOSED DESIGN' (A729-E05-IW-CCE-EW-DR-0600) - P7 (13.09.17).
- WGUC = West Grand Union Canal.
- Showing the cut and fill volumes of site won-imported material.
 - MG = Made Ground (Site won)
 - FCA = Flood Compensation Area
 - IBAA = Incinerator Bottom Ash Aggregate (import)
 - SP = Stockpile
 - 6N = Class 6N (import)
 - RDC = River Diversion Channel
 - OPC = Ordinary Portland Cement
- Materials were sampled at source or stockpile prior to fill placement. This includes combined number tests undertaken by Cognition and CGL.
- No. of tests pro-rated for material volume on each zone. Where applicable, No. of additional tests undertaken on placed material in the zone is given in brackets.
- Specification for imported Bourne Amenity topsoil provided by supplier, and verification reports for other imported topsoil provided by kingfisher Landscape Group.

2	21/04/2020	Minor amendments to notes
1	19/02/2020	Revisions to verification tables
DRAFT	16/01/2020	Revisions to table and addition of topsoil/landscape fill data
0	22/10/18	
Rev	Date	Comments

Card Geotechnics Ltd
4 Godalming Business Centre
Woolsack Way
Godalming
Surrey
GU7 1XW
T: 01483 310600

Project		Western Access, Southall	
Client		Clark Smith Partnership	
Drawing title			
Figure 4 - Verification Plan - WGUC			
Scale(s)		Job No.	
NTS		CG/28308	
Drawn	TSB	22/10/18	Dwg No.
Checked	ALC	21/04/20	
Approved	RNS	21/04/20	
CG/28308-WGUC-003			Rev.
			2

© This drawing is the copyright of Card Geotechnics Limited. It may not be reproduced or amended without the written approval of Card Geotechnics