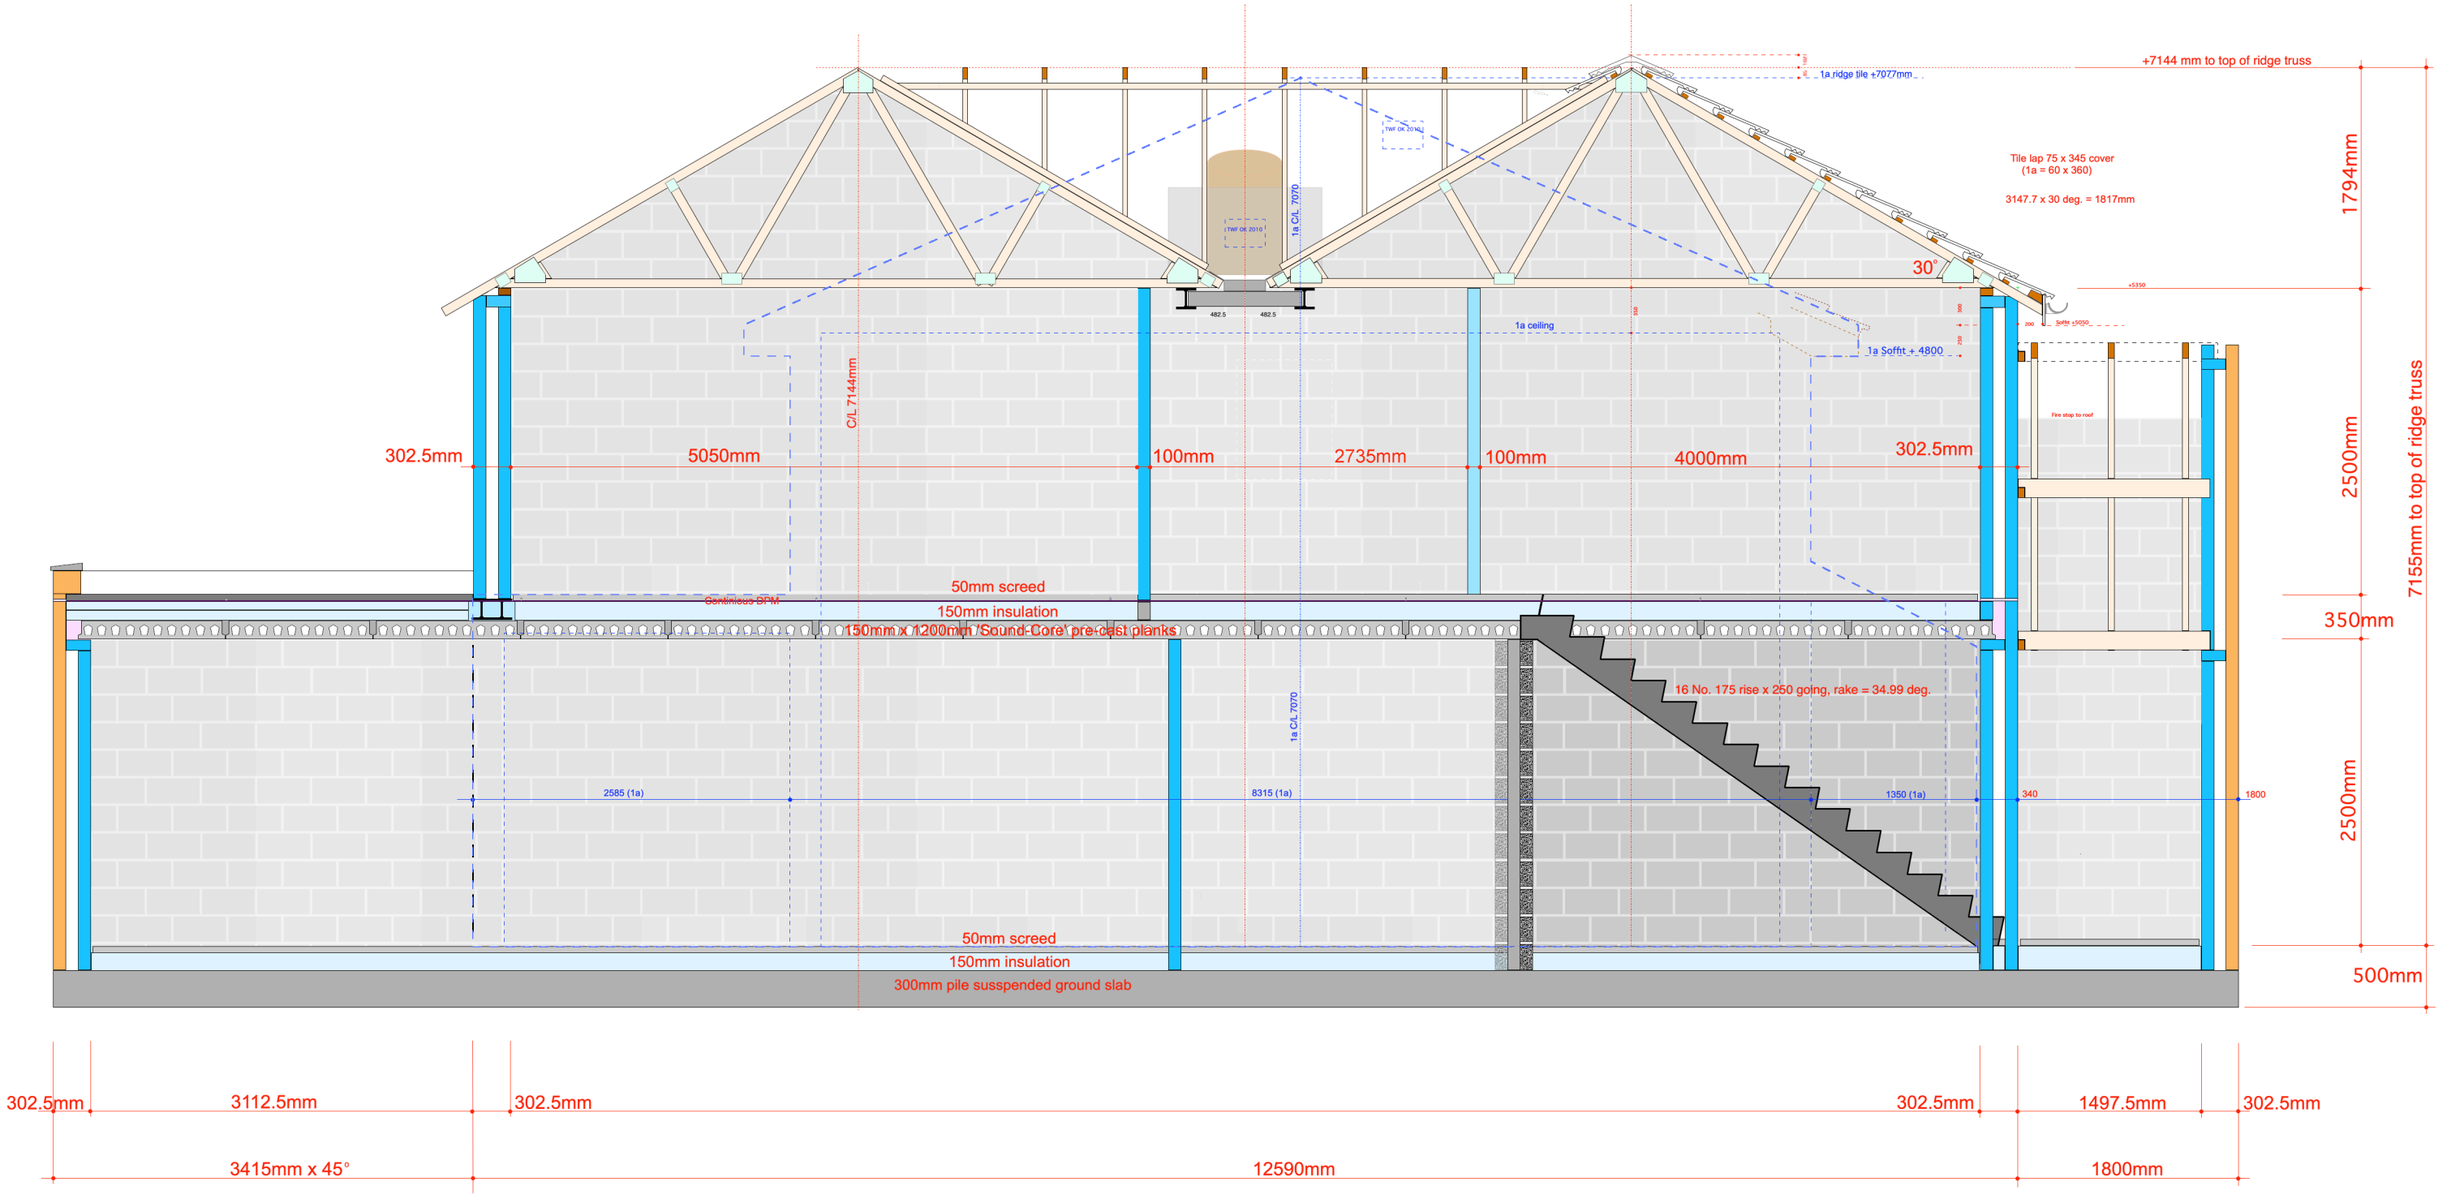

Project:	Proposed 3 new dwellings	
Location:	Land adjoining 1a Nicholls Avenue UB8 3JL	
Drawing:	NA08-01	Longitudinal section
Scale:	1:50 @ A3	April 2022
Applicant:	Ian Cook	07860 203 272