V 1.7

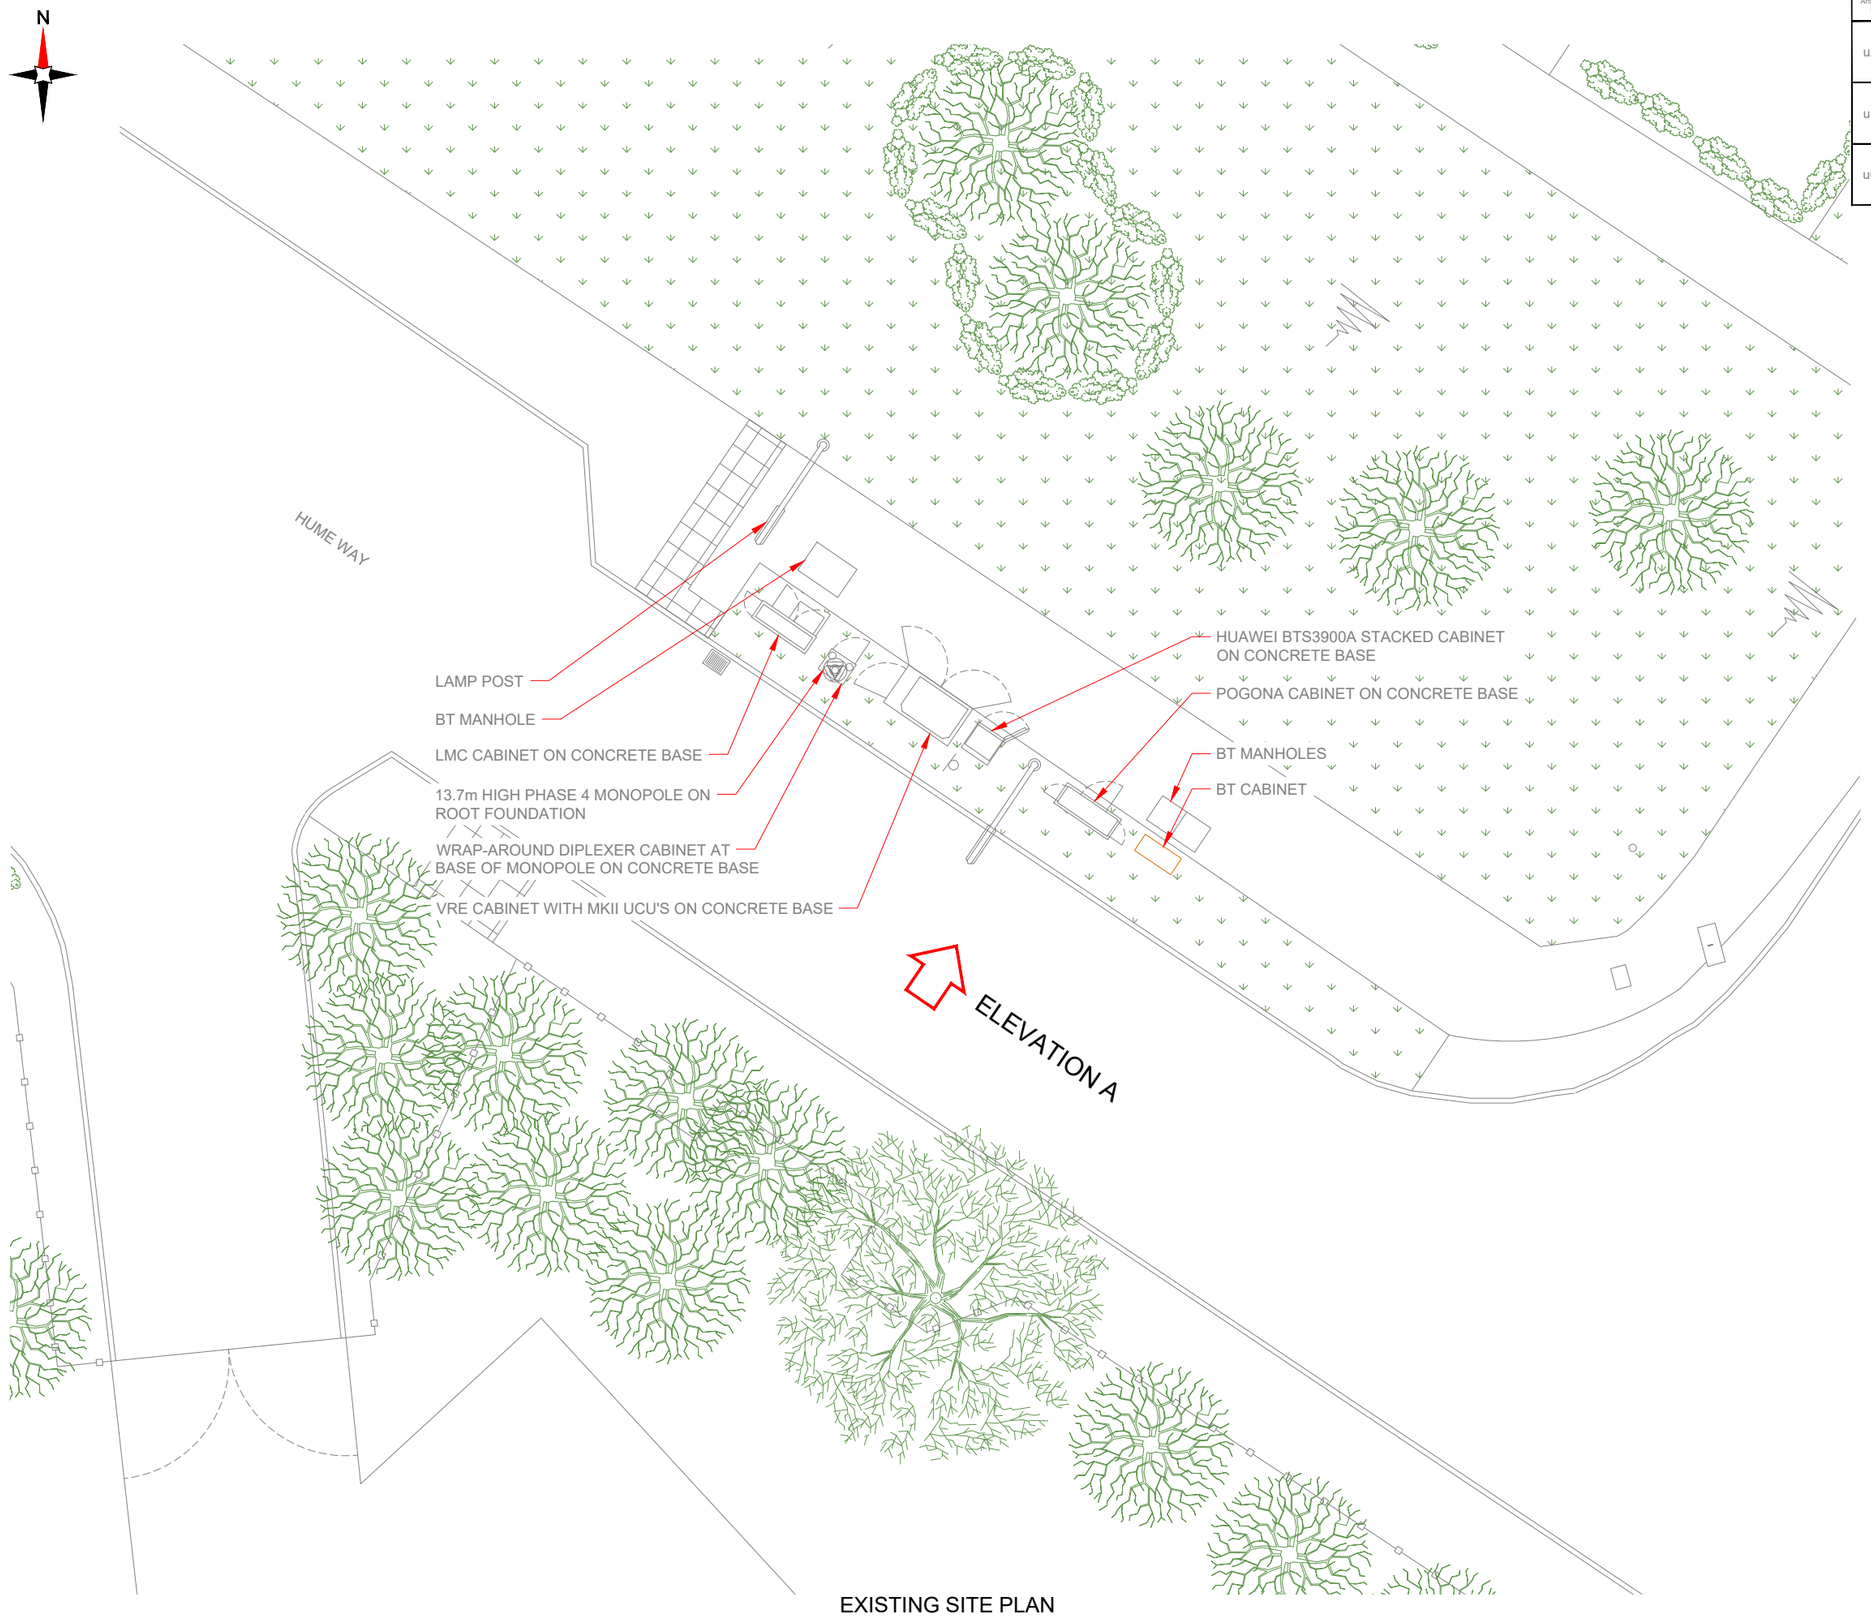

EXISTING SITE PLAN

0 1:125 2.5m 5

3G Antenna ID	Existing 3G Bearing
uA1	0°
uB1	120°
uC1	240°

NOTES:

1. ALL DIMENSIONS IN MM UNLESS OTHERWISE NOTED.

Master:	MBNL / EE / H3G:	Project:	Purpose of Issue:	Issue:
M002	MBNL	T&A	Planning	B
Date: 21/02/2020	Revision / Upgrade Description: Site Location Change			
Drawn: K. Naveen				
Checked: T. Clifford				
Approved: M. Venner				
Master:	MBNL / EE / H3G:	Project:	Purpose of Issue:	Issue:
M001	MBNL	T&A	Planning	A
Date: 01/08/2019	Revision / Upgrade Description: First Issue			
Drawn: R. Manikandan				
Checked: T. Clifford				
Approved: M. Venner				ACQ

Hutchison 3G UK Limited
Star House, 20 Grenfell Road
Maidenhead, SL6 1EH
Tel: 01628 765 000
Fax: 01628 765 001
H3G Base Station Information line: 0845 6043000
Available 8am-8pm Monday to Friday

Hatfield Business Park
Hatfield
Hertfordshire
AL10 9BW
Tel: 01707 315000
Fax: 01707 319001

MBNL
Mobile Broadband Network Limited
Sixth Floor, Thames Tower, Station Road, Reading, RG1 1LX

BEACONCOMMS
UNIT E3 PITTS CLEAVE INDUSTRIAL ESTATE, TAVISTOCK, DEVON, PL19 0PW
sales@beaconcomms.co.uk Tel: +44 (0)1822 610610

Site Name: HUME WAY

Site ID: 732715

Address: HUME WAY
RUISLIP
HILLINGDON
LONDON
HA4 8DY

Title: 100 EXISTING SITE PLAN

Project: T & A

Purpose of Issue: GENERAL ARRANGEMENT

EE Cell ID:	MBNL Cell ID:	3UK Cell ID:
70284	HGN032	HA0072

Master Drawing No: 732715_HGN032_70284_HA0072_M002 Issue: B

100mm 50mm 10mm