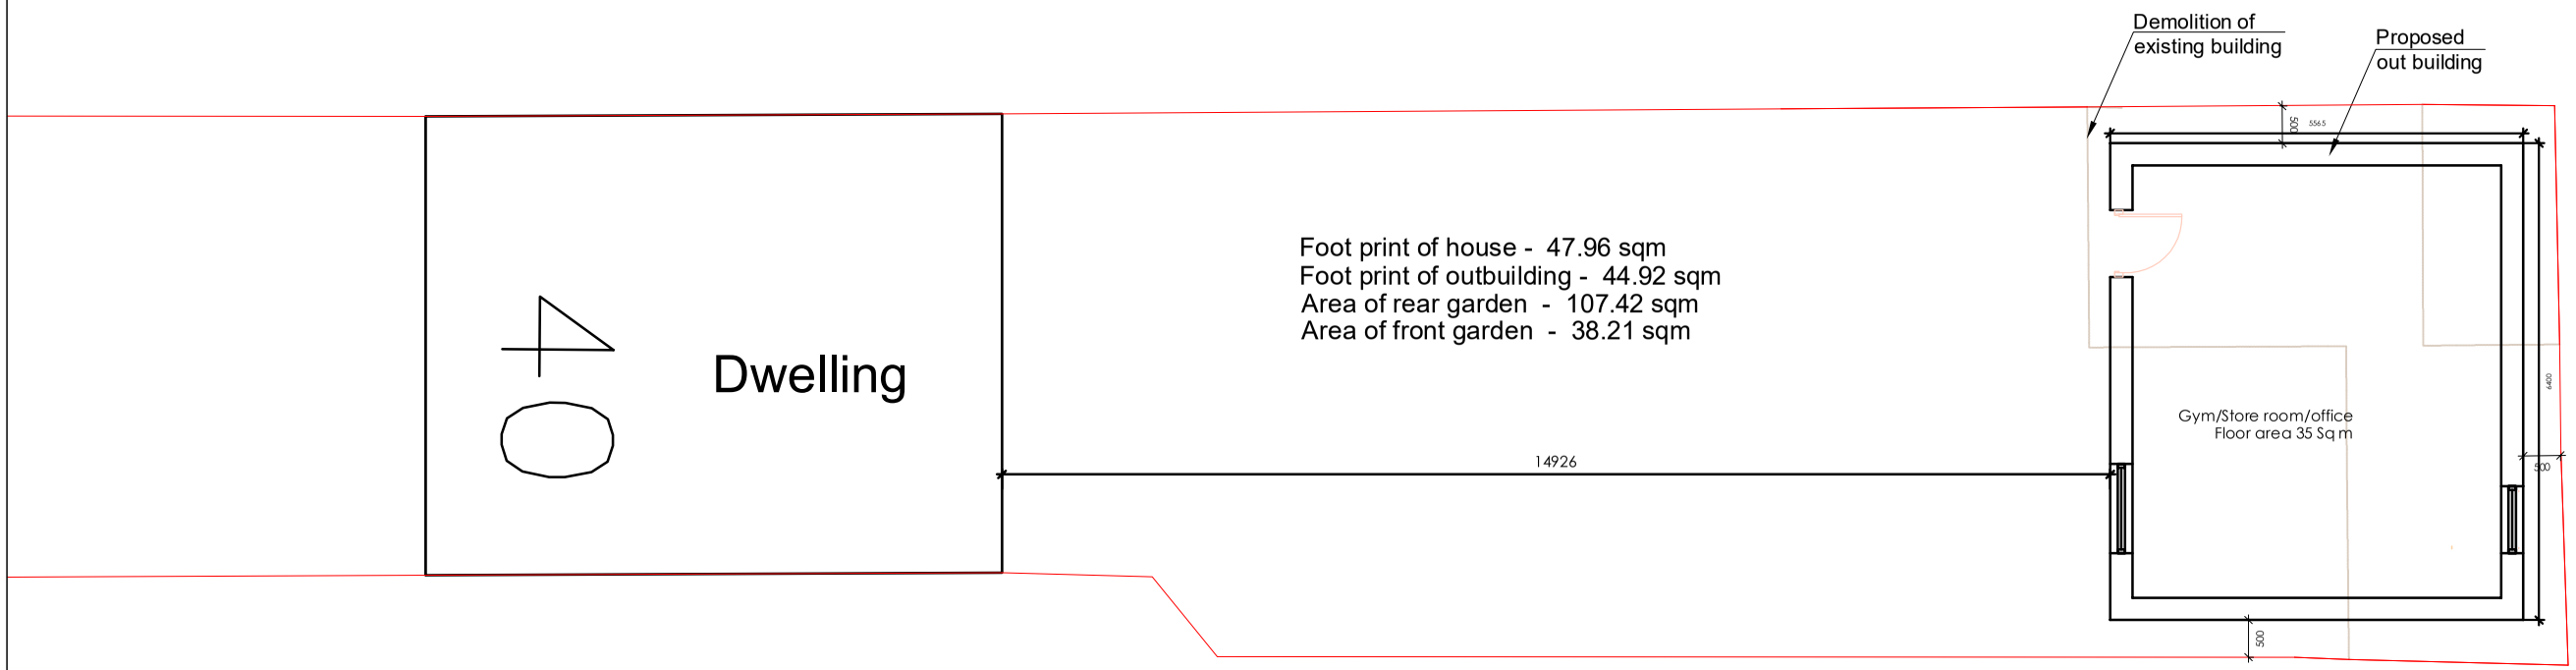

0 1 2 3 4 5

NOTES
DO NOT SCALE, WORK TO FIGURED DIMENSIONS ONLY.
CONTRACTOR TO CHECK ALL DIMENSIONS.
ALL ERRORS AND OMMISSIONS TO BE REPORTED TO THE ARCHITECT.
scale only for planning purpose

Revision

A) 03/10/22–removed garage door & change door to window at rear

B)02/11/22–reduced outbuilding size

Integer Consultants Ltd
Architectural Services and Structural Engineers
a :Rockware business centre
5 Rockware ave,Greenford
UB6 0AA
m : 07771392495
e : info@integerconsultants.com
w : www.integerconsultants.com

ADDRESS
40 Dorchester Waye, Hayes, UB4 0HX

PROJECT
Outbuilding

TITLE
Block Plan

Scale	Date	Drawn by
1:100@A3	August 2022	AK
Job Number	**Drawing Number**	**Revision**
364	003	A, B