

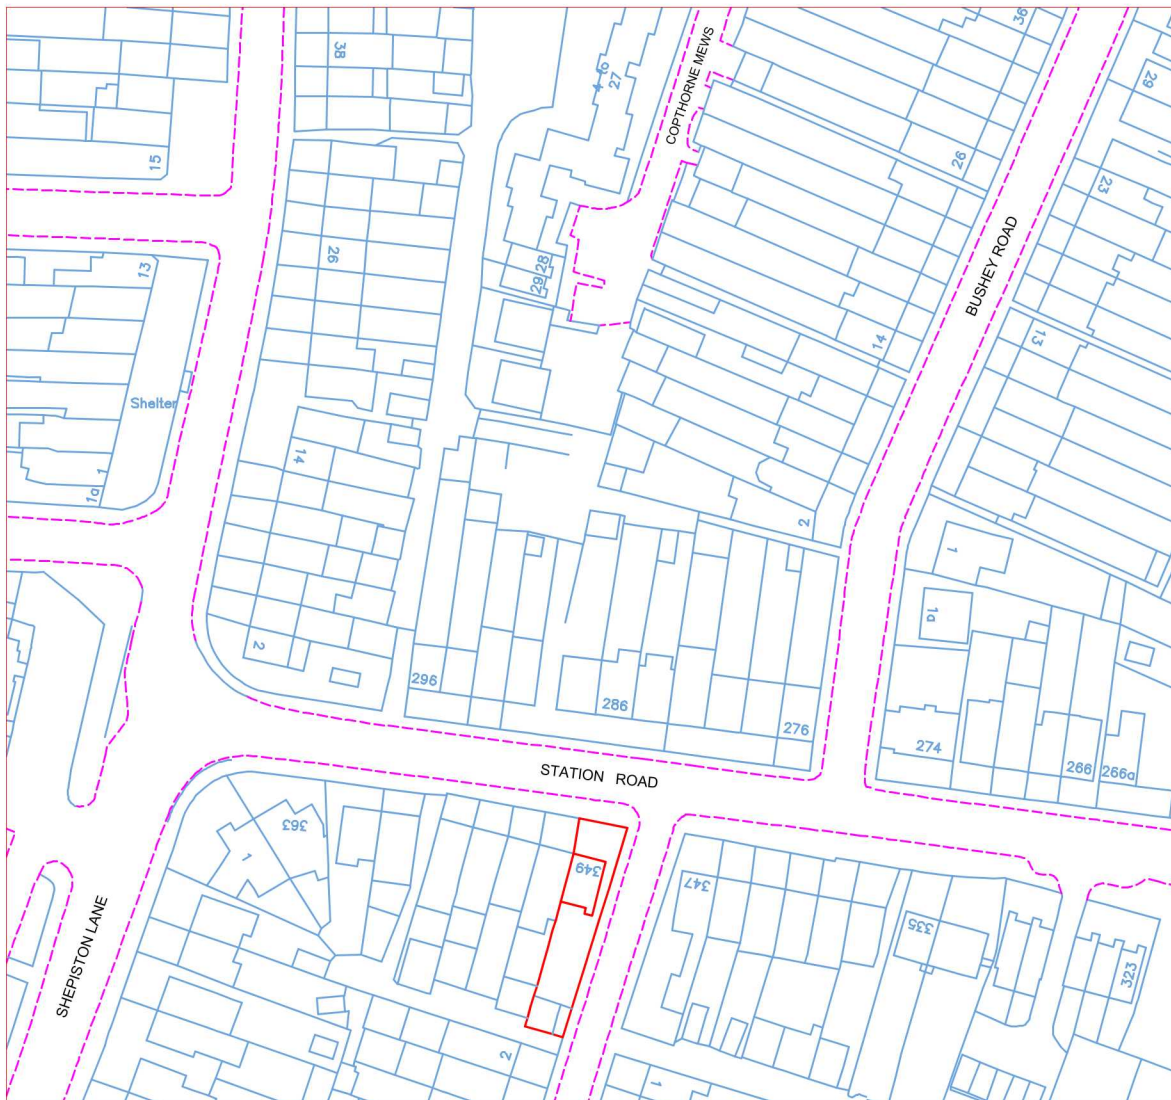


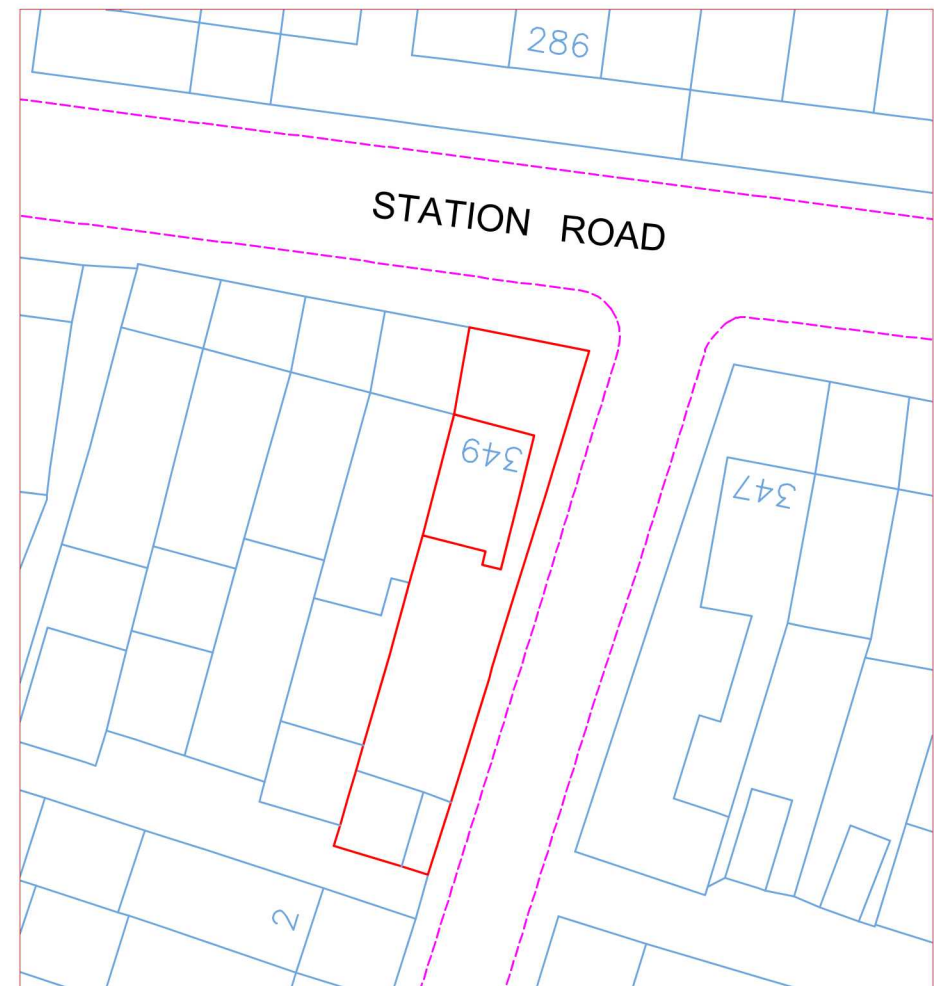


Location Plan

Scale: 1:1250

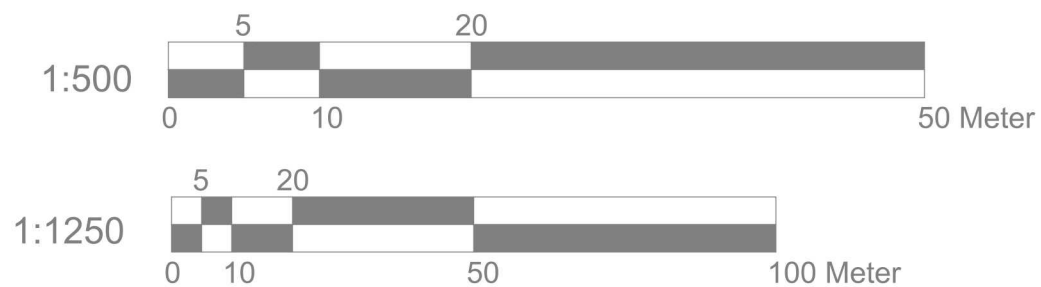

Block Plan

Scale: 1:500

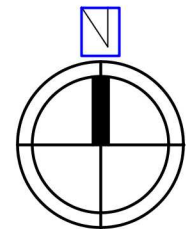

Site Address

349 Station Road
Hayes
UB3 4JG

Scale: 1:500/1250@A4

Date: NOV. 2020

Drawing No.:
NS-01

Drawn By: RP

4 Revision Date:

e:mail - nisarg@hotmail.com
(M) +44 (0) 7951491310

