


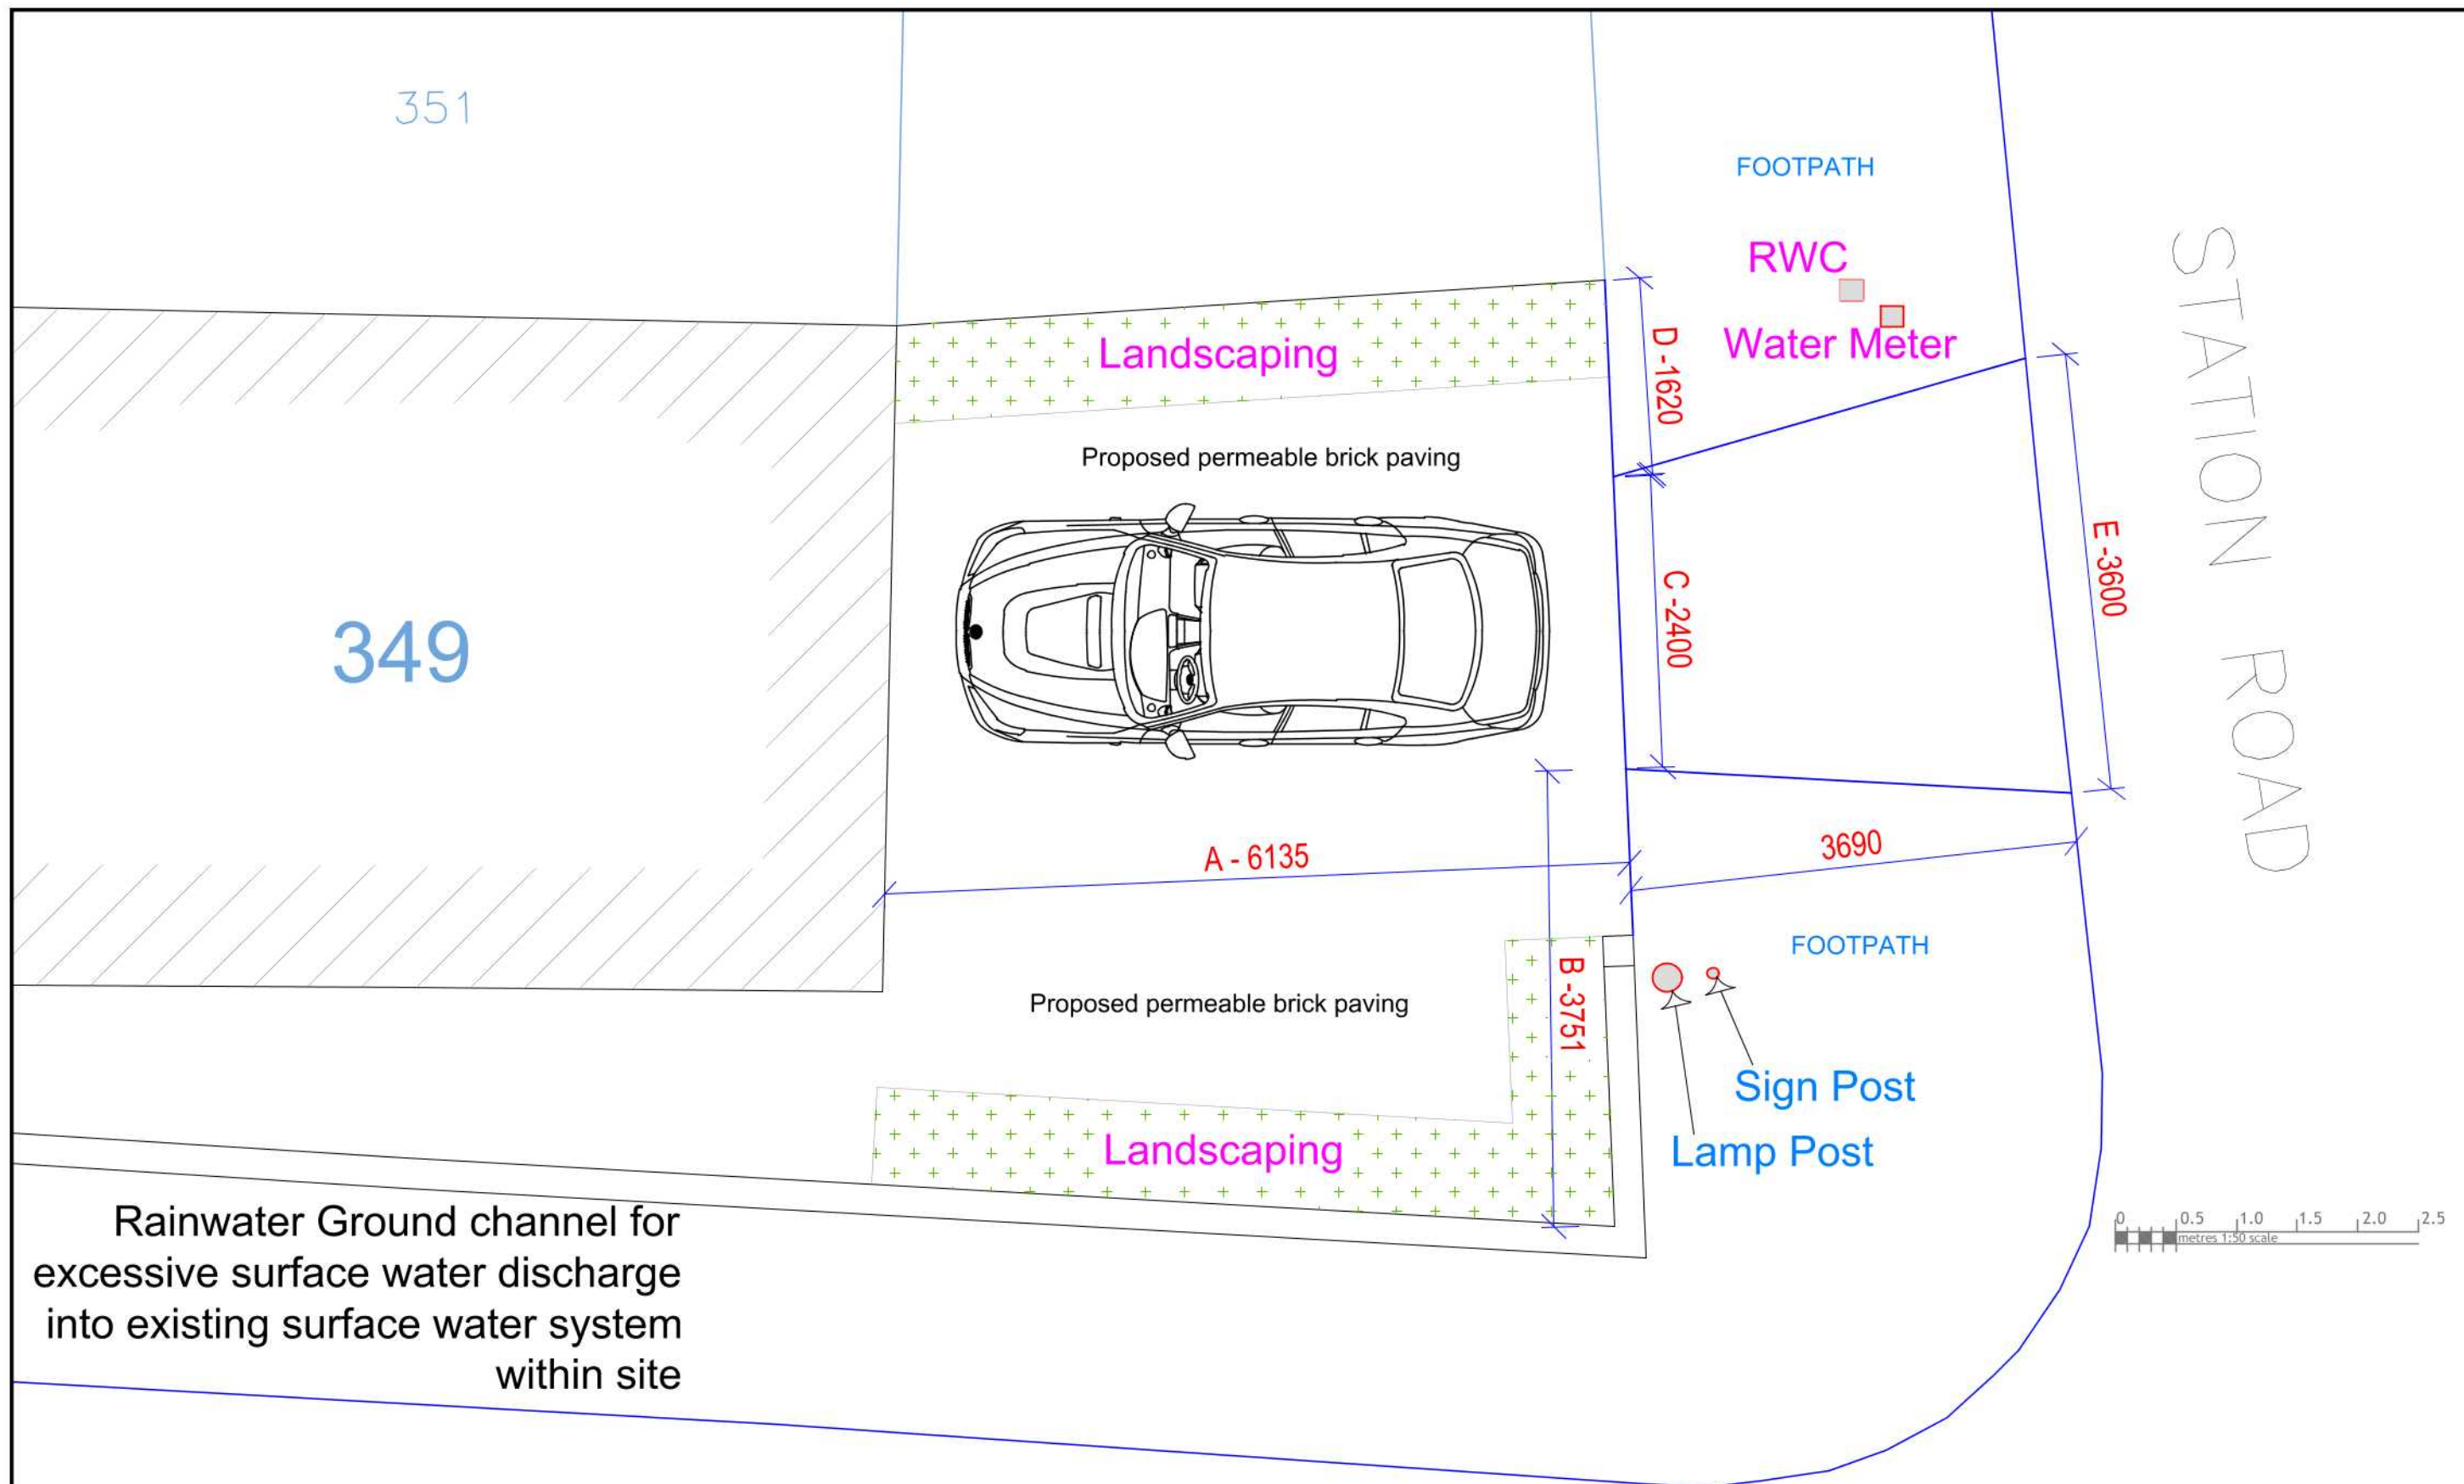

- GENERAL NOTES:
1. ALL DIMENTIONS ARE IN MILLIMETER.
 2. VERIFY ALL DIMENSIONS AND CONDITIONS BEFORE BUILDING OR STARTING CONSTRUCTION. NOTIFY THE DESIGNER IMMEDIATELY OF ANY DISCREPANCY OR VARIATION.
 3. ALL WORK TO COMPLY WITH CURRENT BUILDING REGULATIONS AND CODES OF PRACTICE

PROPOSED FORECOURT PLAN

Site Address
MR. Naveen Sehrawat
349 Station Road
Hayes
UB3 4JG

Scale: 1:50/100@A3
Date: NOV. 2020
Drawing No.:
NS-02
Drawn By: RP

Revision Date:
e.mail - nisarg@hotmail.com
(M) +44 (0) 7951491310

