"PROPOSED LOFT" CONVERSION + Study Hall/Shower/W.C. and Store.

Note — All Proposed Plans & Elevs.

(S·2)

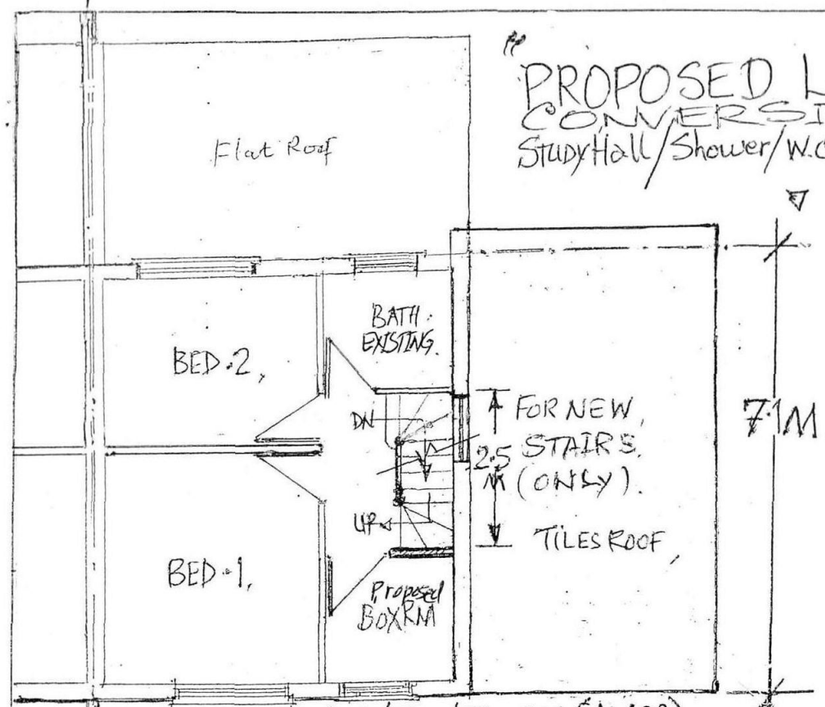

PROPOSED 1st/Flr,/PLAN (1:100).

(L-R). PROPOSED SIDE ELEVATION (1:100).

PROPOSED REAR ELEVATION (1:100).

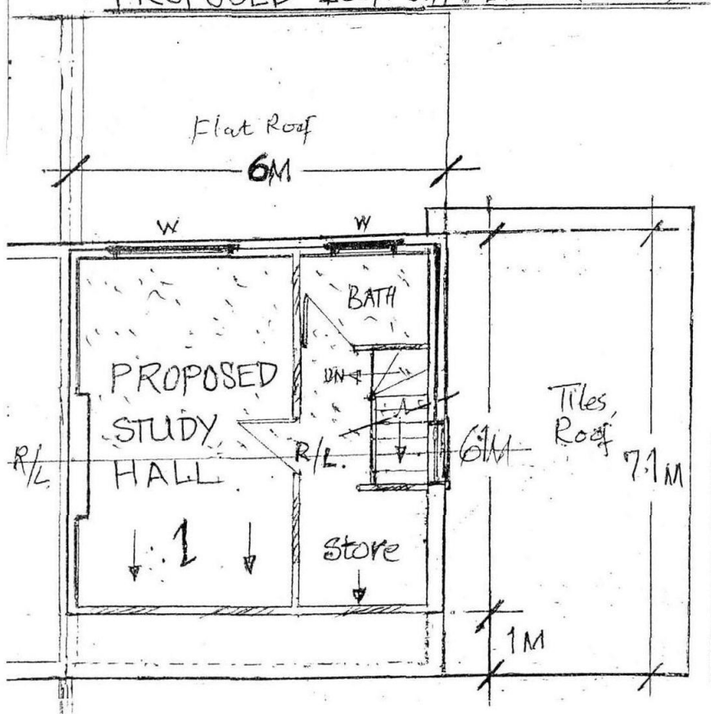

PROPOSED 2nd/Flr,/PLAN (1:100).

NOTES:-

★ VOLUME Of the Proposed ▲ LOFT CONVERSION, 3·500 x 3·600 x 2·500, = TOTAL = 31·500, m³ ▲ UNDER 50 - CUBIC METRES - For SEMI-DETACHED, House There Would not be any other Building Extnsn Therefore, the Proposed Extens is Lawfulness Under Planning (GPD) 1995 ▲

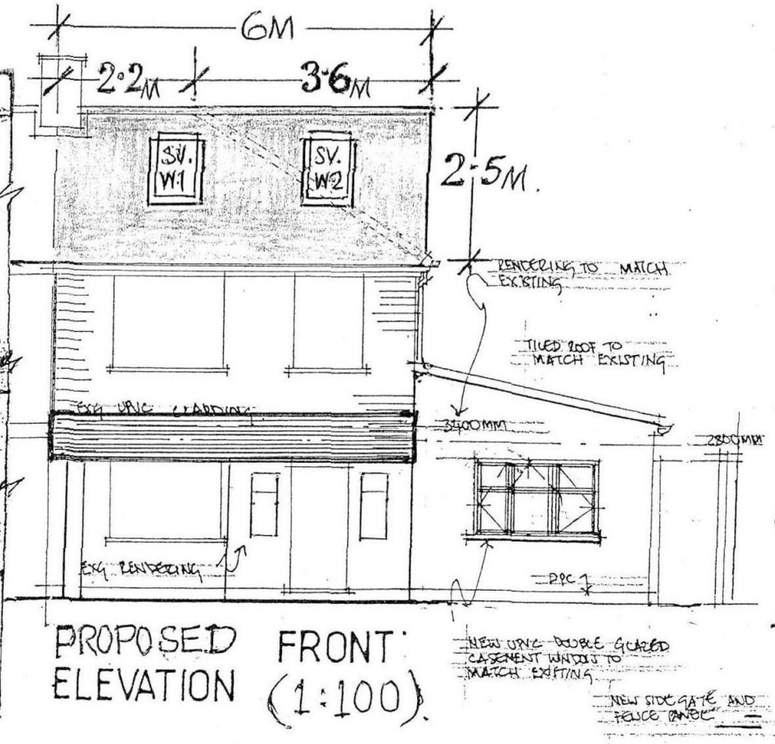

PROPOSED FRONT ELEVATION (1:100).

(S·2, of, S·3).

LON BORO OF HILLINGDON
RECEIVED
14 APR 2011
PLANNING & TRANSPORTATION GROUP

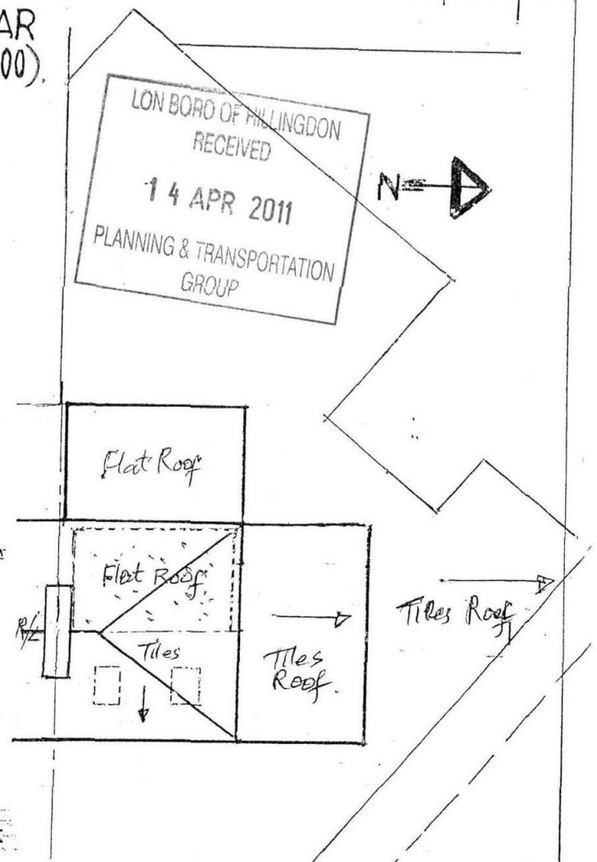

BLOCK PLAN 1:200

Agent:- MR. MONEY QADRI (contact)
(M) 07949035715, (F) 02085705374,
E/mail:- draw_it@hotmail.com.

NOTES:

All dimensions must be checked on site and not scaled from this drawing.

Client: MRS J BADHWAL. UB3
99, CROMWELL ROAD, HAYES. 2PT.

Job Title: LOFT CONVERSION/SHOWER/WC/STORE

Scale: 1:100

Drawn by: M.Q.

Date: 2.4.2011.

Drawing Title:

Drg No.: 99CR/LC/JB/1

Rev:

420x297mm A3