
Scale:1-500 0 10 20 30 40 50


Scale:1-1250 0 20 40 60 80 100

NOTE -

THIS DRAWING IS THE COPYRIGHT OF AMASIA ARCHITECTS LTD AND MAY NOT BE COPIED, ALTERED OR REPRODUCED IN ANY FORM, OR PASSED TO A THIRD PARTY WITHOUT THE **WRITTEN** CONSENT OF AMASIA ARCHITECTS LTD. DIMENSIONS SHOULD BE CHECKED AND VERIFIED ON SITE AND ANY DISCREPANCIES SHOULD BE REPORTED TO THE ARCHITECT. USE FIGURED DIMENSIONS ONLY.
IF IN DOUBT ASK FOR ***CONFIRMATION.***

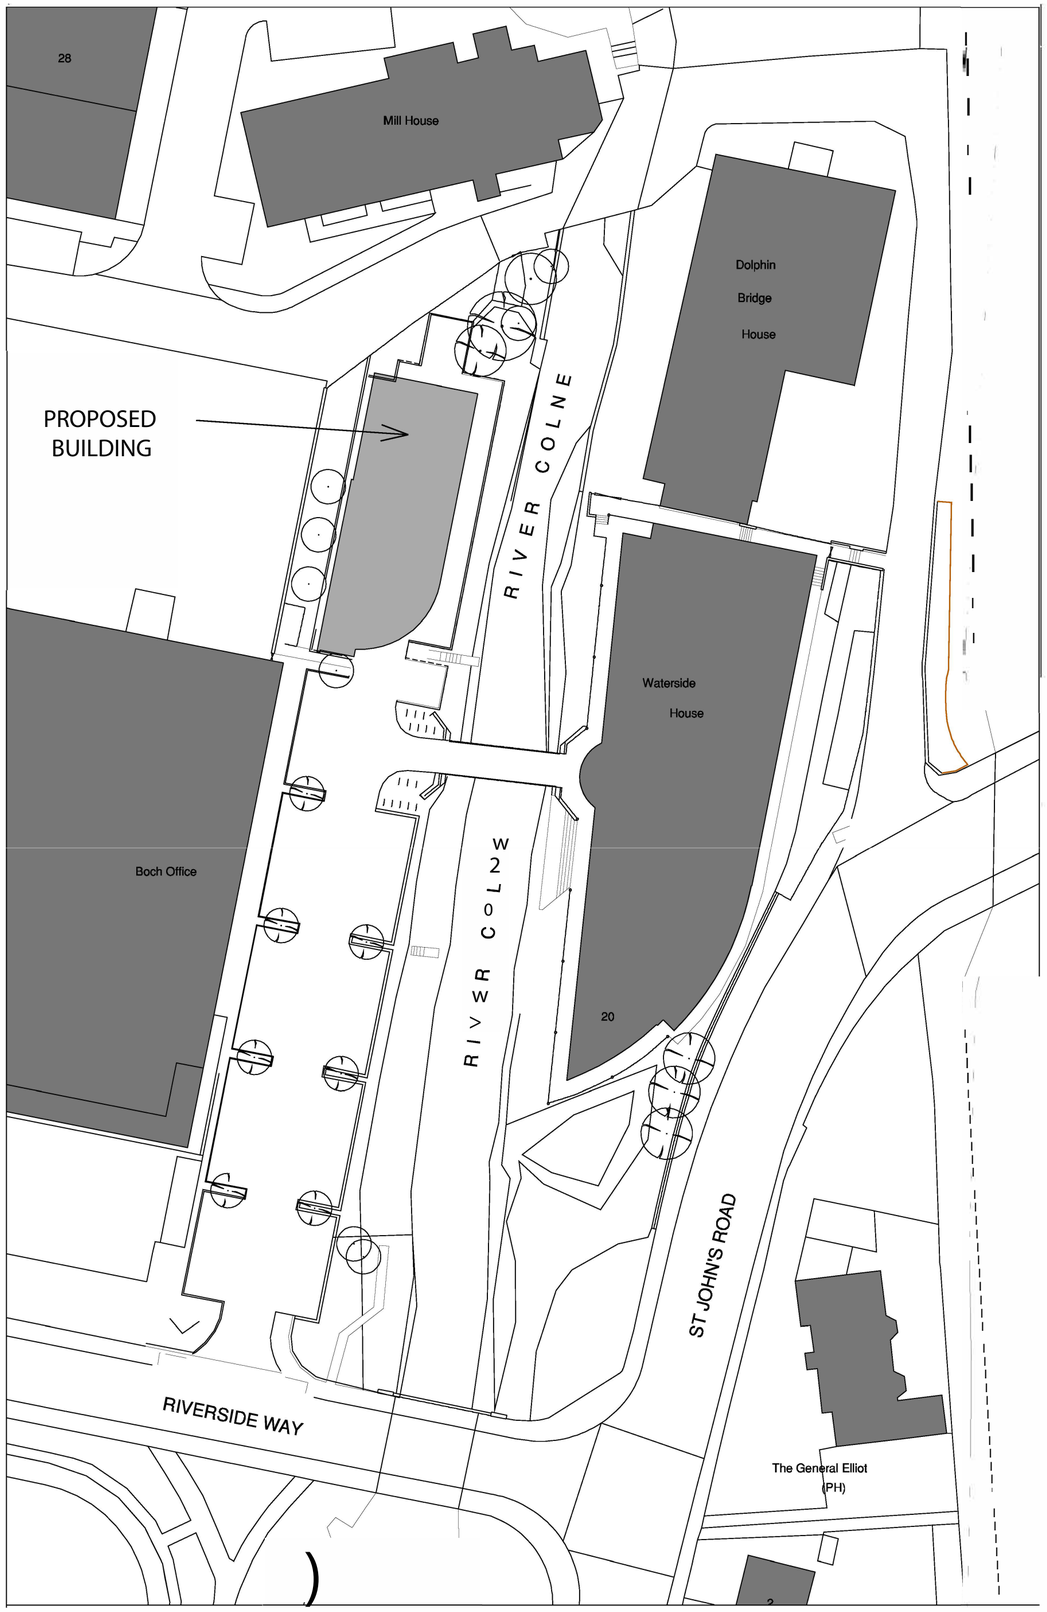

BLOCK PLAN (Scale:1-500)

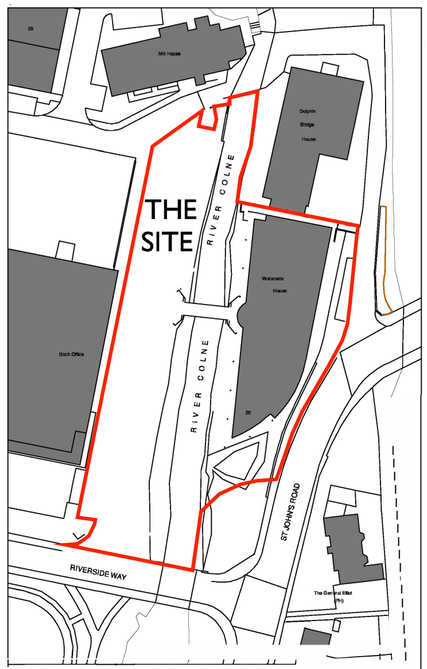

LO CAT ION PLAN (Scale:1-1250)

NORTH -
0

REV.	DESCRIPTION	DRAWN	DATE

REVISIONS

Issued for
PROPOSALS

SITE ADDRESS

WATERSIDE HOUSE
RIVERSIDE WAY
UXBRIDGE
UBS 2YF

CLIENT

HOWARTH HOMES

AMASIA
ARCHITECTS LTD

SCALE	SHEET SIZE	DRAWN	DATE
1-500 1-1250	A2	MC	AUGI8

DRAWING TITLE

BLOCK PLAN &
SITE LOCATION

ALBURY ESTATE
LOWER BARN
WESTON FARM
ALBURY
SURREY
GU59BZ

T. 01483 205724

www.amasiaarchitects.com
enquiries@amasiaarchitects.com

Company Reg. No. 6809033
VAT reg. No. 946319110

DRAWING NUMBER
AAL-18-178-P02

REVISION