
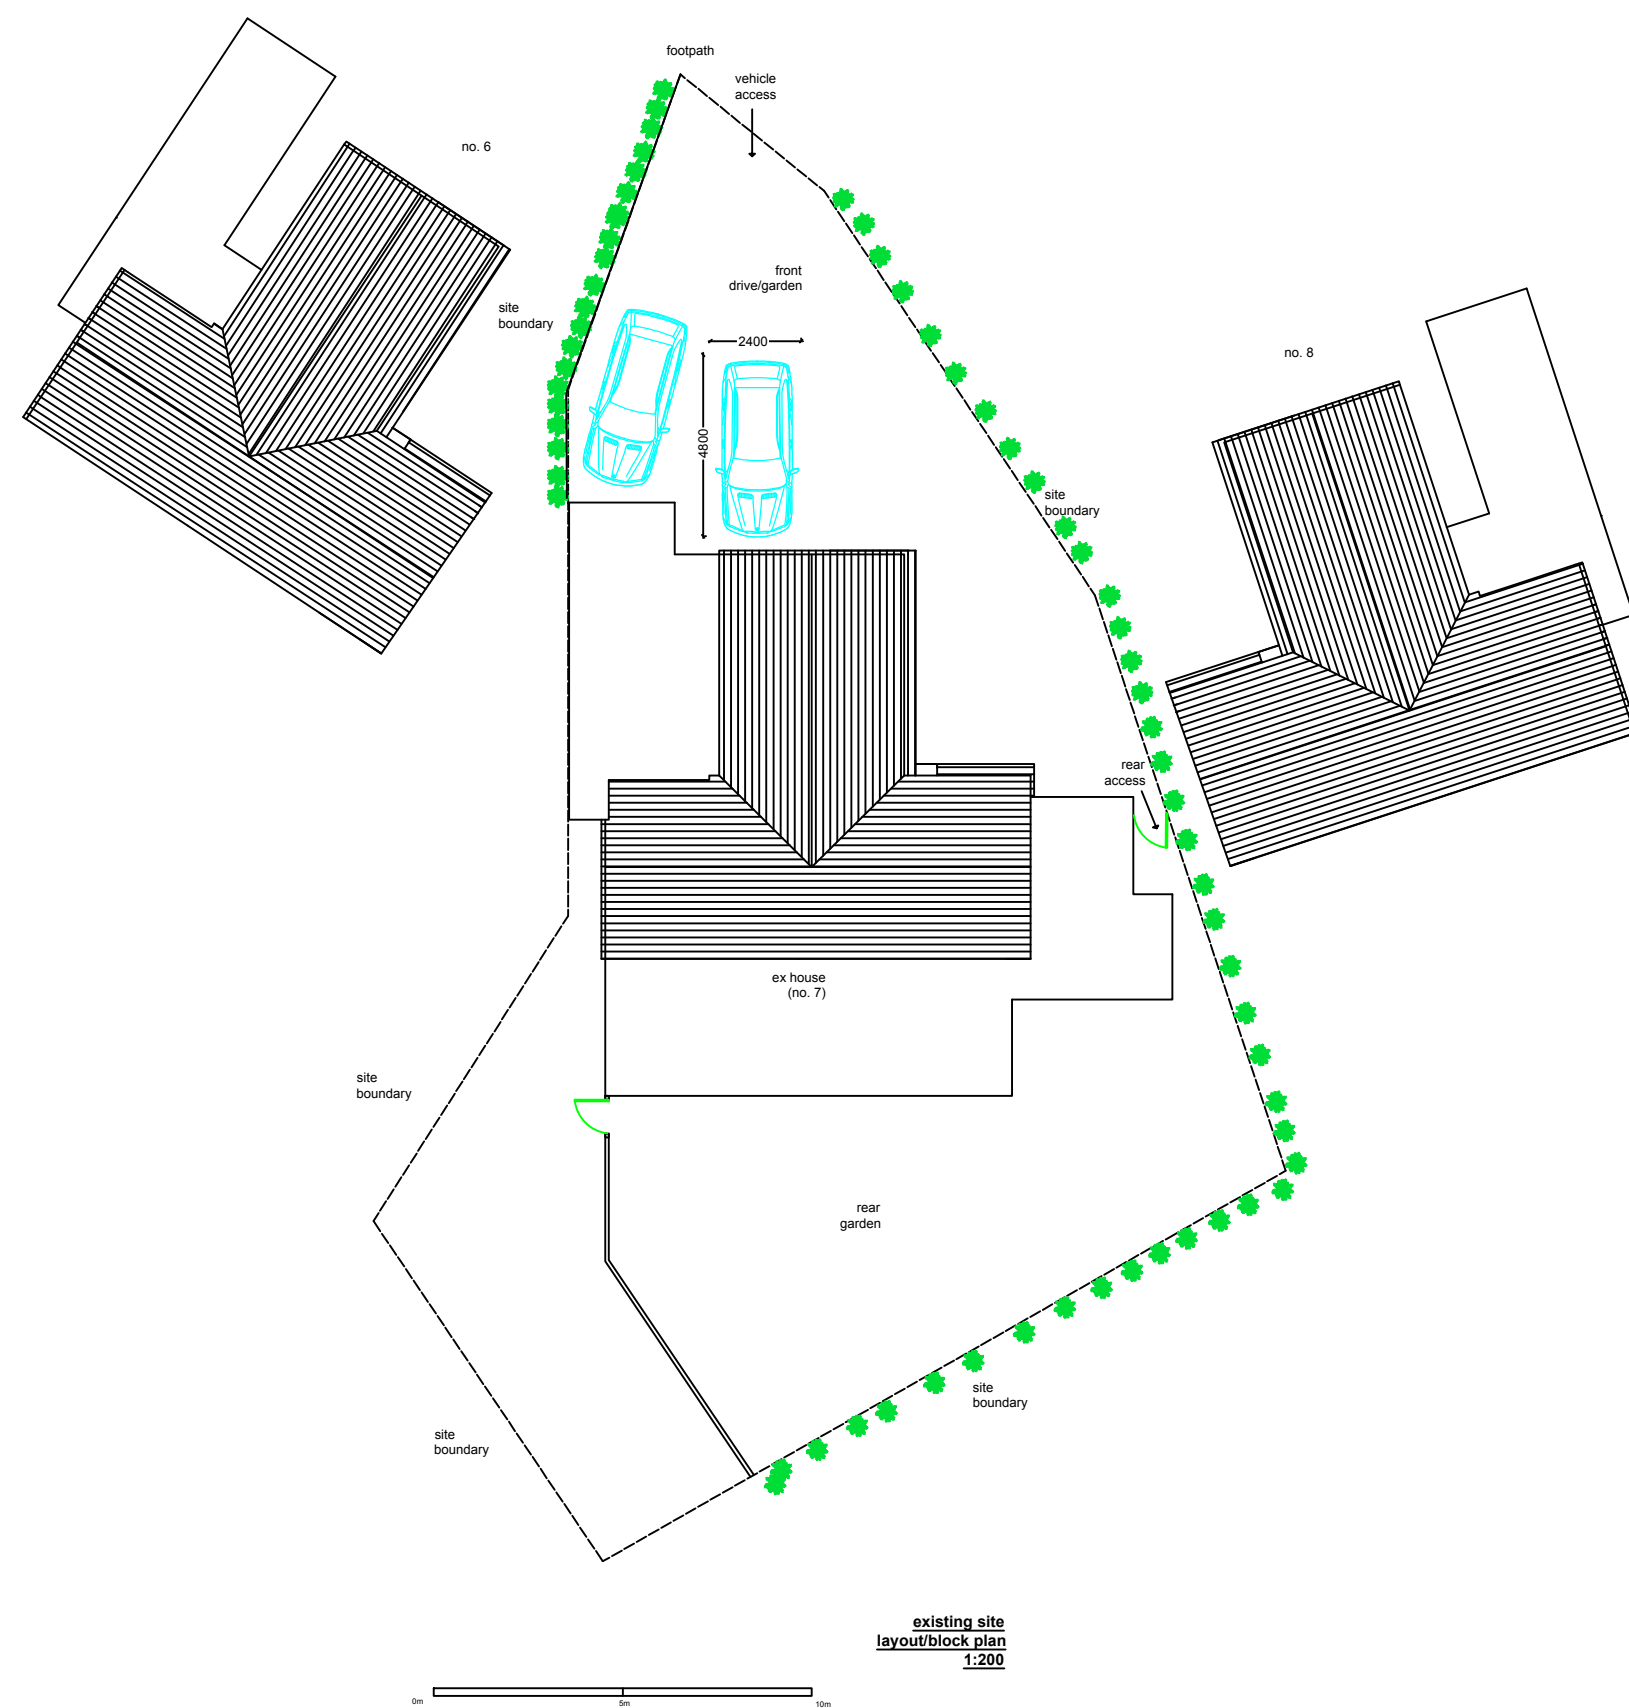


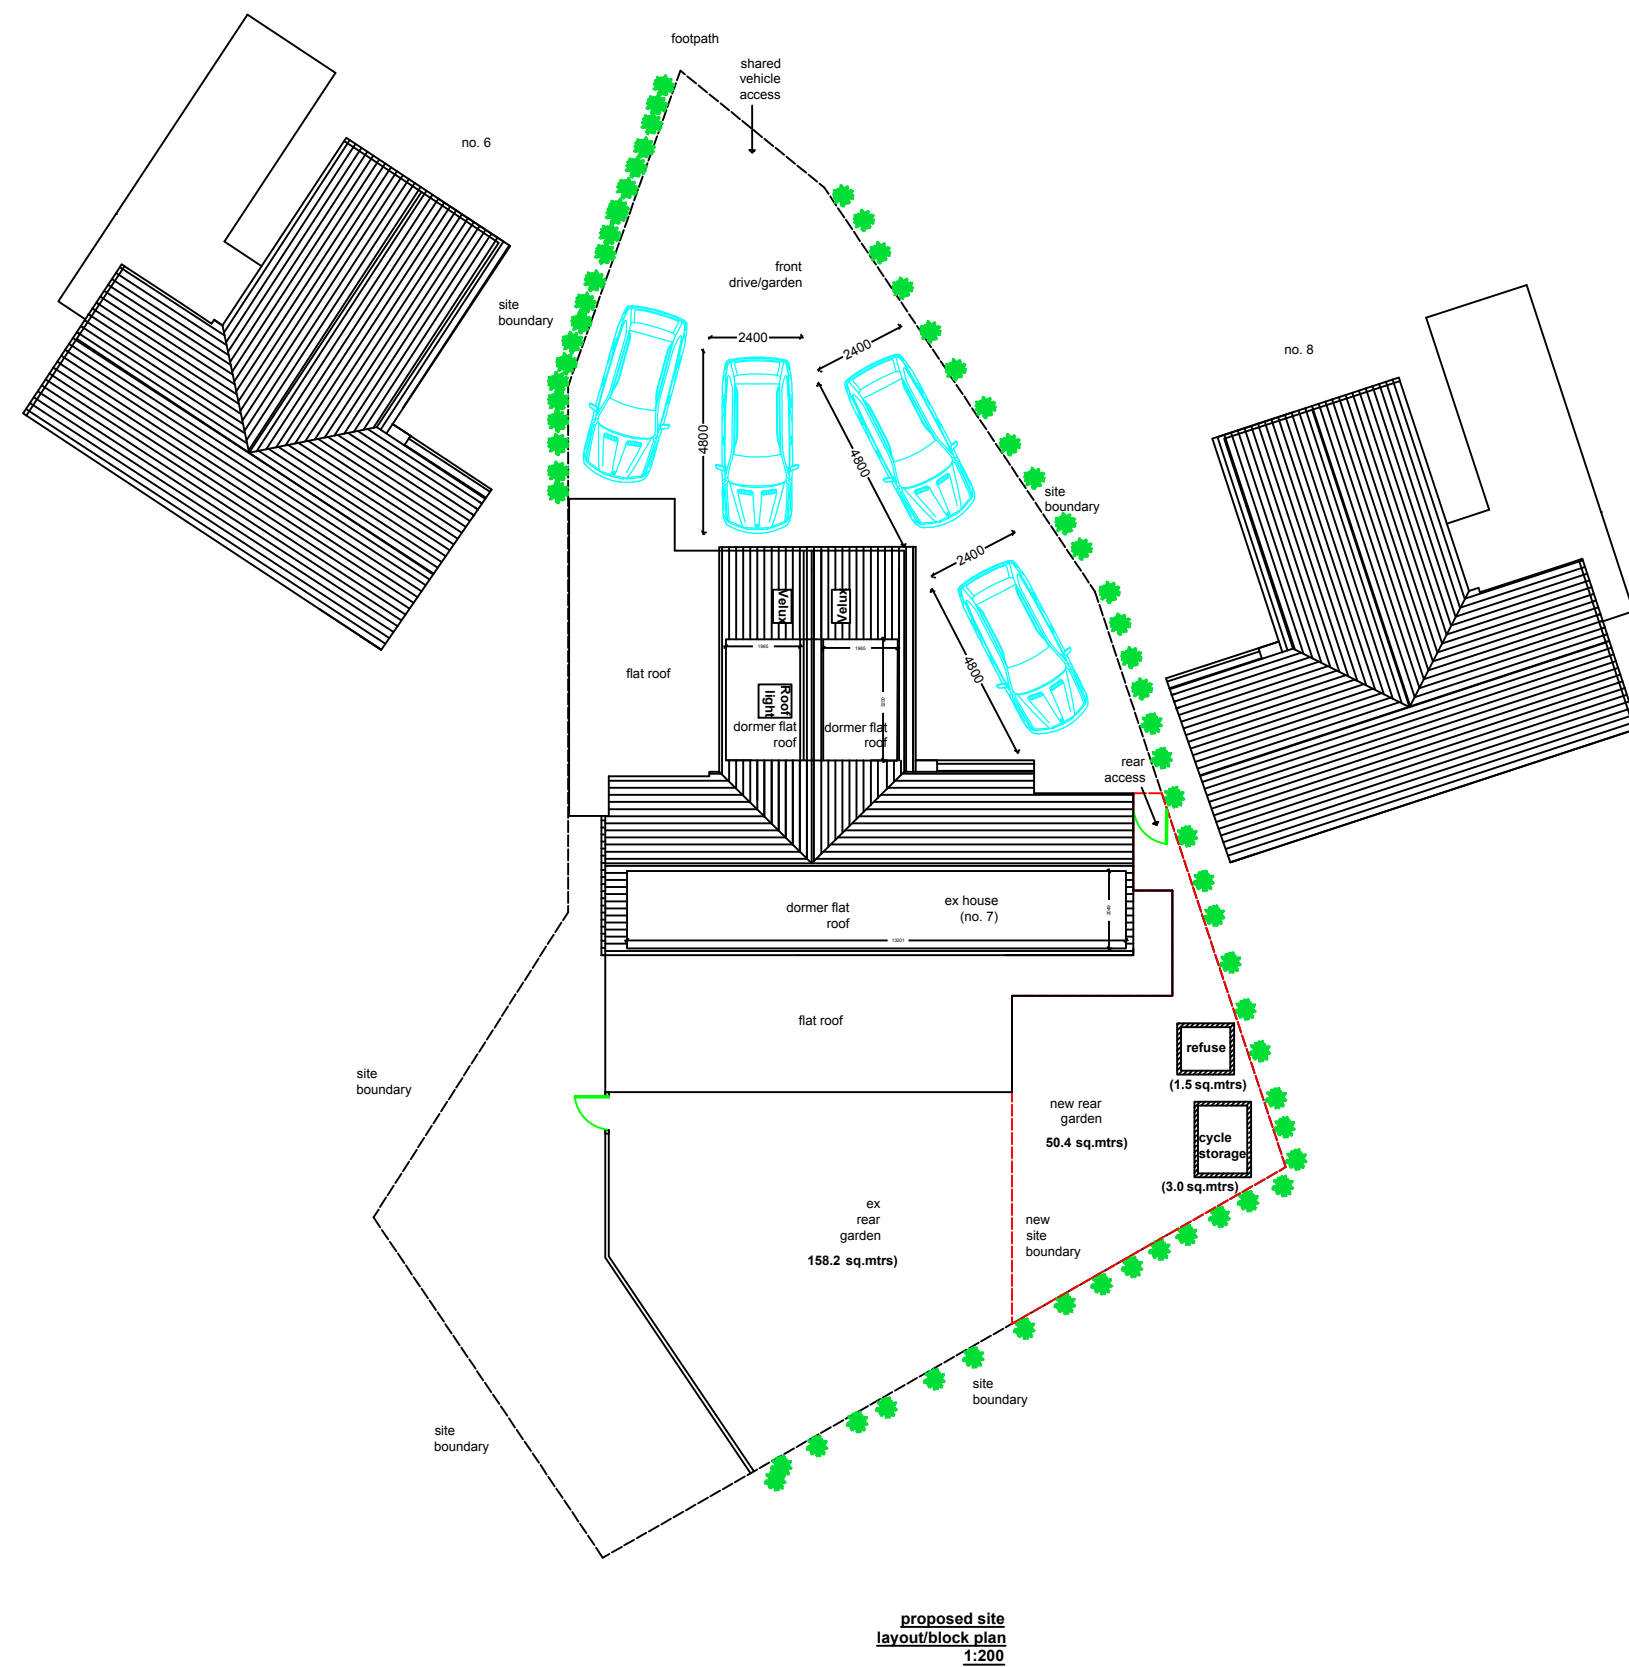

General Notes

	Drg. No. BIL/2301	
No.	Revision/Issue	Date

Firm Name and Address

Middlesex & Herts
7 Elgin Drive
Northwood
Middlesex
HA6 2YR
01923 826280

Project Name and Address

Mr & Mrs Sheikh
7 Elgin Drive
Northwood
Middlesex
HA6 2YR

Project	Sheet
Loft conversion/new dwelling	
Date	
23-01-20	
Scale	
1:200	

07