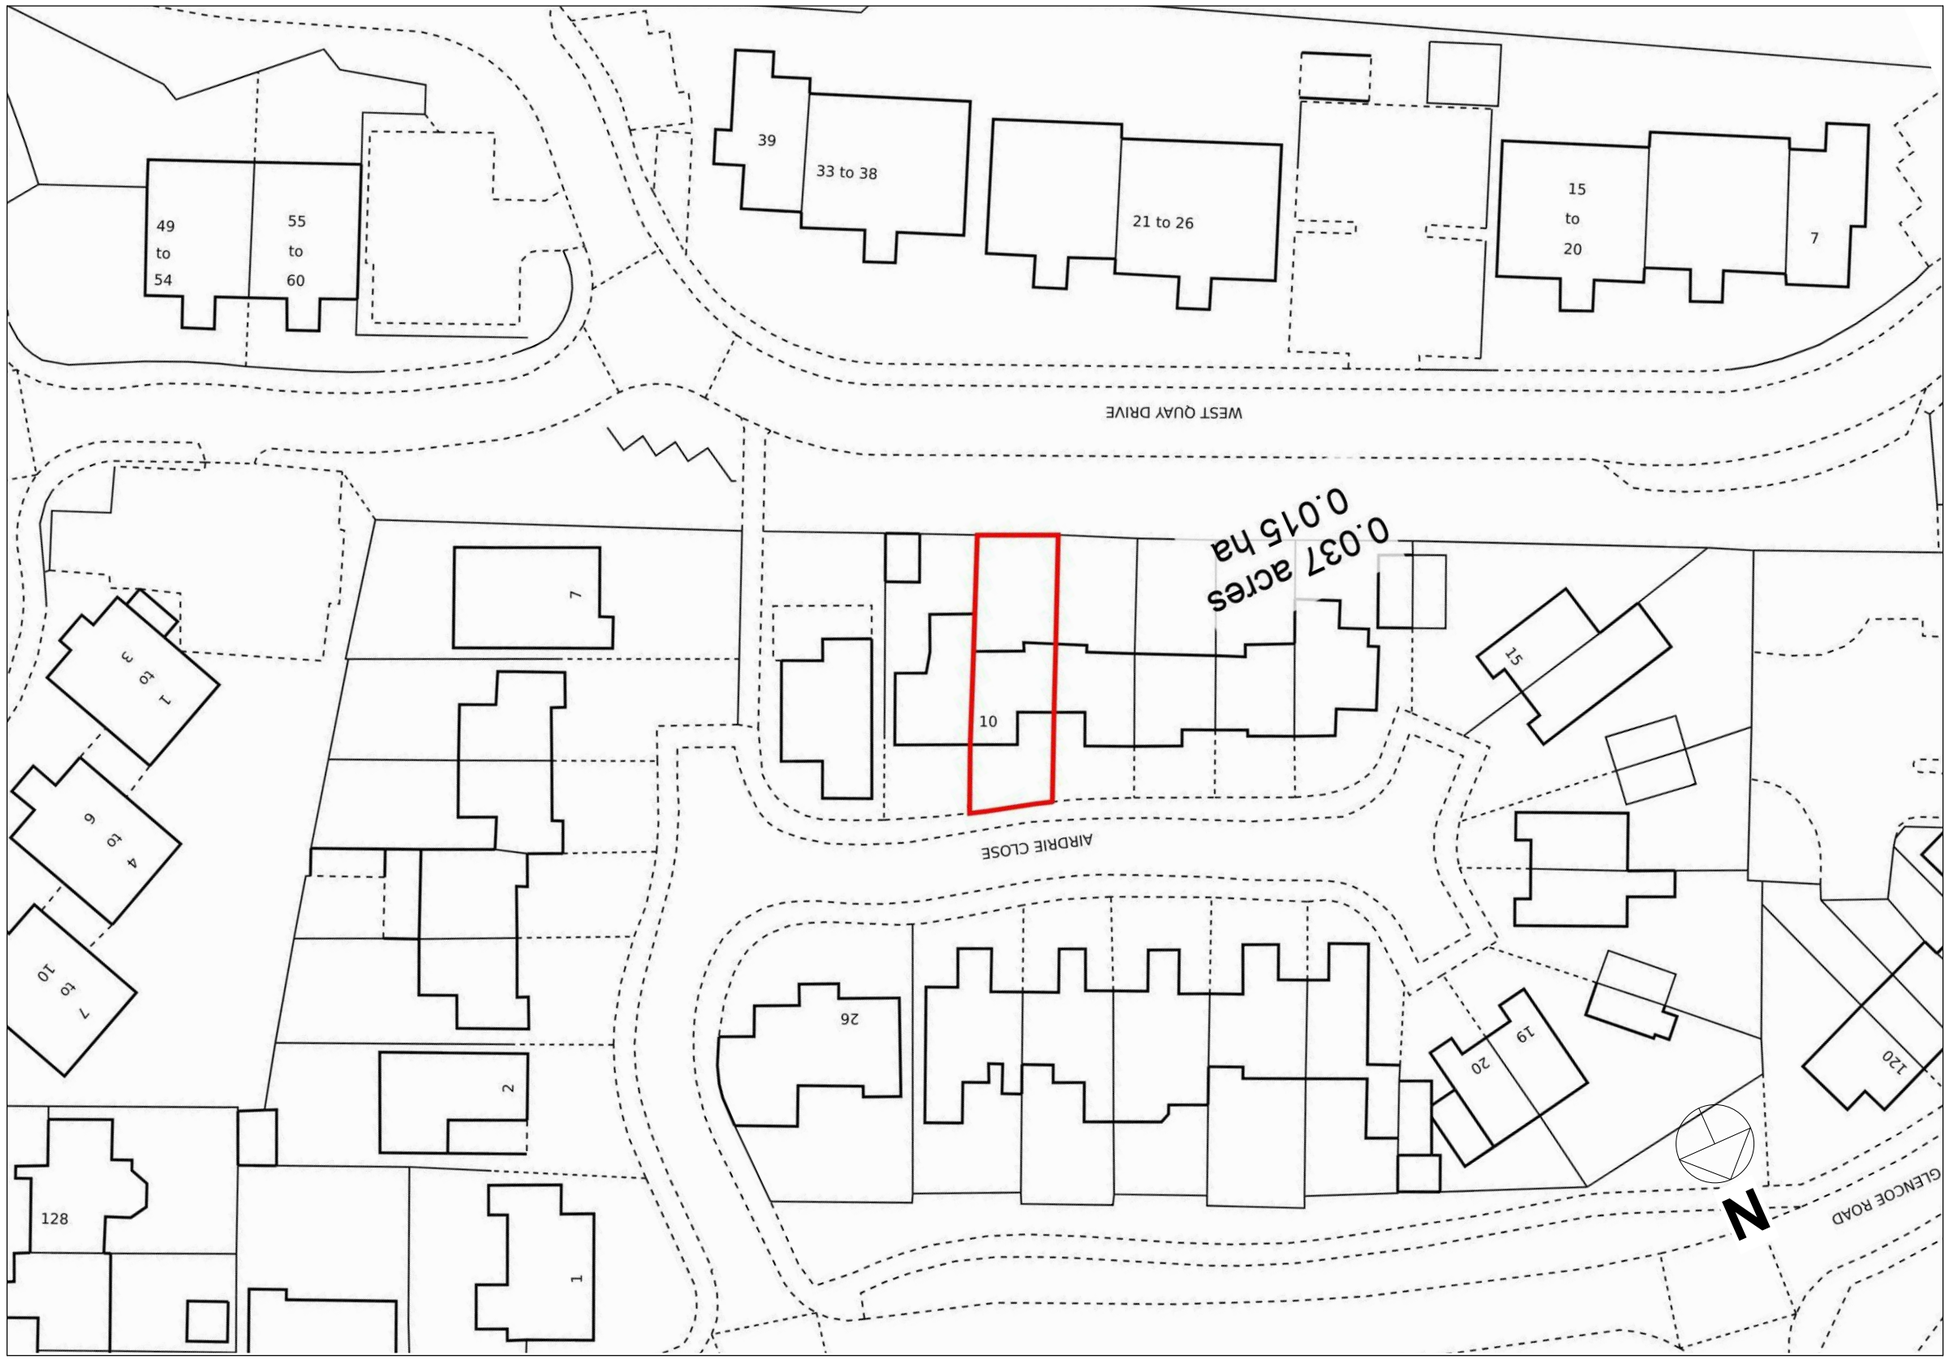

50 25 20 15 10 5 0m

PLANNING BY DESIGN
FROM CONCEPT TO COMPLETION

ALL DIMENSIONS TO BE VERIFIED ON SITE
THIS DRAWING IS NOT FOR CONSTRUCTION

Rev

10 Airdrie Close
Hayes
UB4 9SR

EXISTING BLOCK PLAN

Date	25.09.2023	Scale @ A3 1:500	No. 01
By	JL		
Drwg ref:	10AirdrieCloseExistingBlockPlanV1		