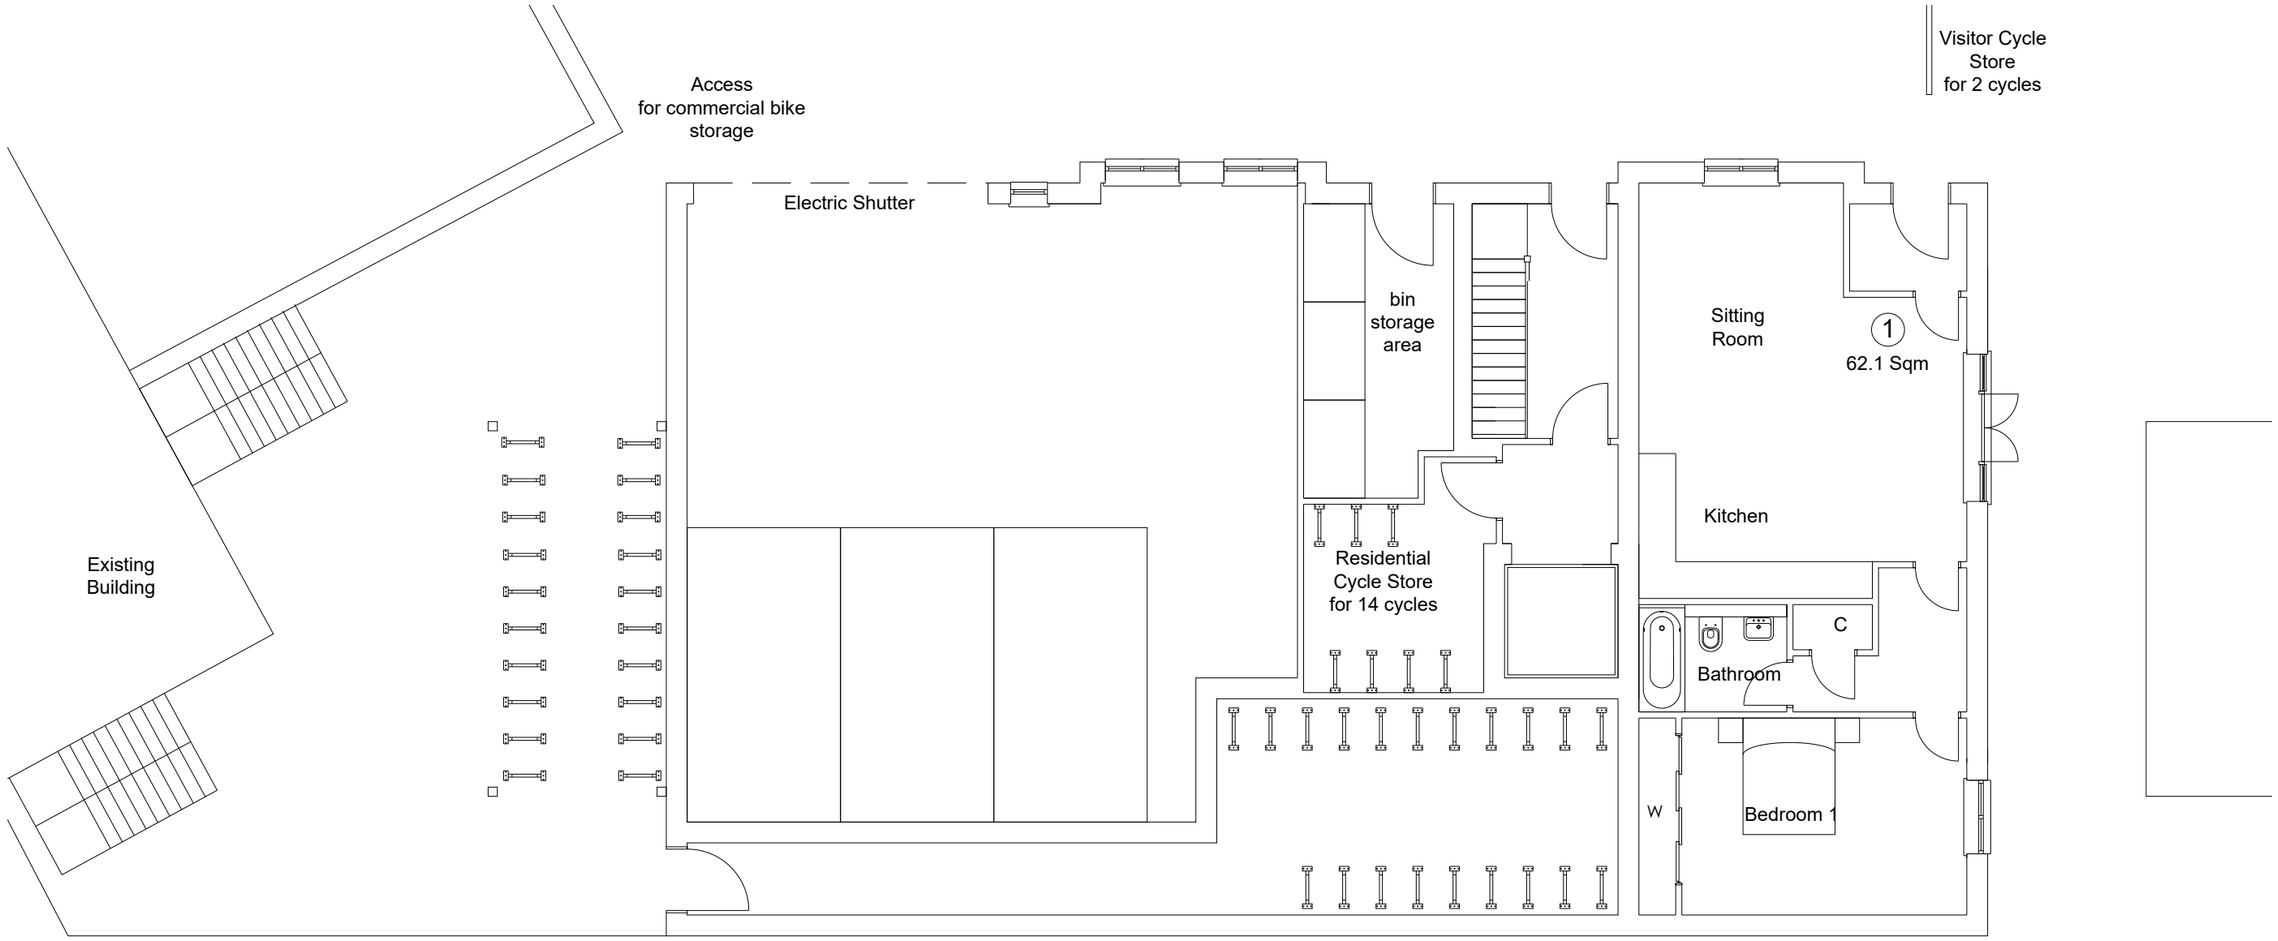

Fluent®
ARCHITECTURAL DESIGN SERVICES

FLUENT
ARCHITECTURAL DESIGN SERVICES
69-71 Windmill Road, Sunbury,
Middlesex, TW16 7DT
Tel: 0800 0438838
E-mail: info@fluent-ads.co.uk
Web: fluent-ads.co.uk

Joel Street, Northwood

Exisitng Ground Floor Plan

Rev	Date	Description

1 : 100 @ A3 (0 1 2 3)

Scale 1:100 @ A3	Dwg No. FLU.653.03
Date 05.01.18	Rev C1
Drawn N.Millin	