


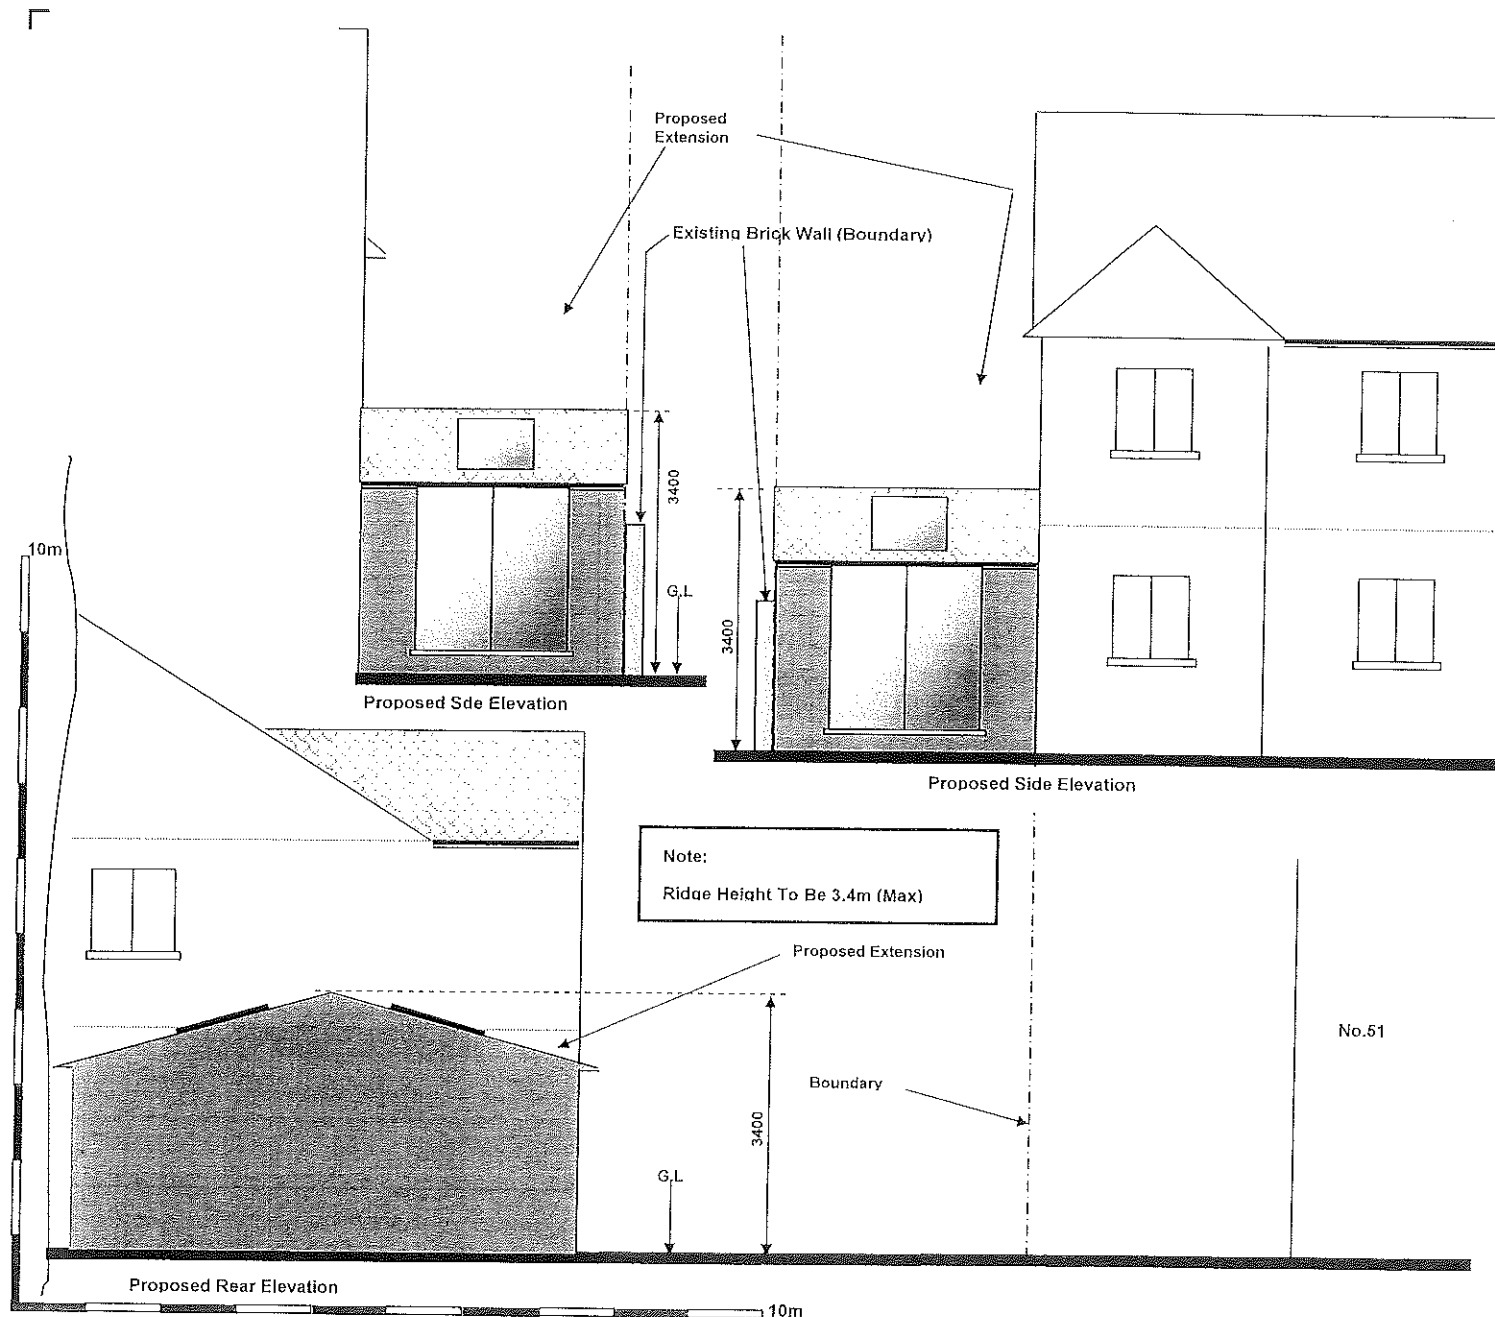

CONSTRUCTION NOTES

1) See Drg. No. 01

Rev	Date	Description
E		Issued for B.R.
B		Issued for Planning
A		Structural Engineers

OLIVERS Building Consultants
& Chartered
Structural Engineers

Client: Mr. K. Singh

Project Single Storey Rear Ext.
53 Russell Gardens
Sipson, UB7 0LR

Drg. Title Proposed
Side & Rear
Elevations

Drn	Date	Scale	Rev.
	October '21	1:100@A4	
	Drg.No. RG/53/		A2