


NGL537806

BUILDINGS SET OUT TO GIVE 3.6m MIN.
TWEEN BUILDING (OPPOSITE WINDOW IN BED 2)
BOUNDARY, PLOTS 16, 18 & 28.

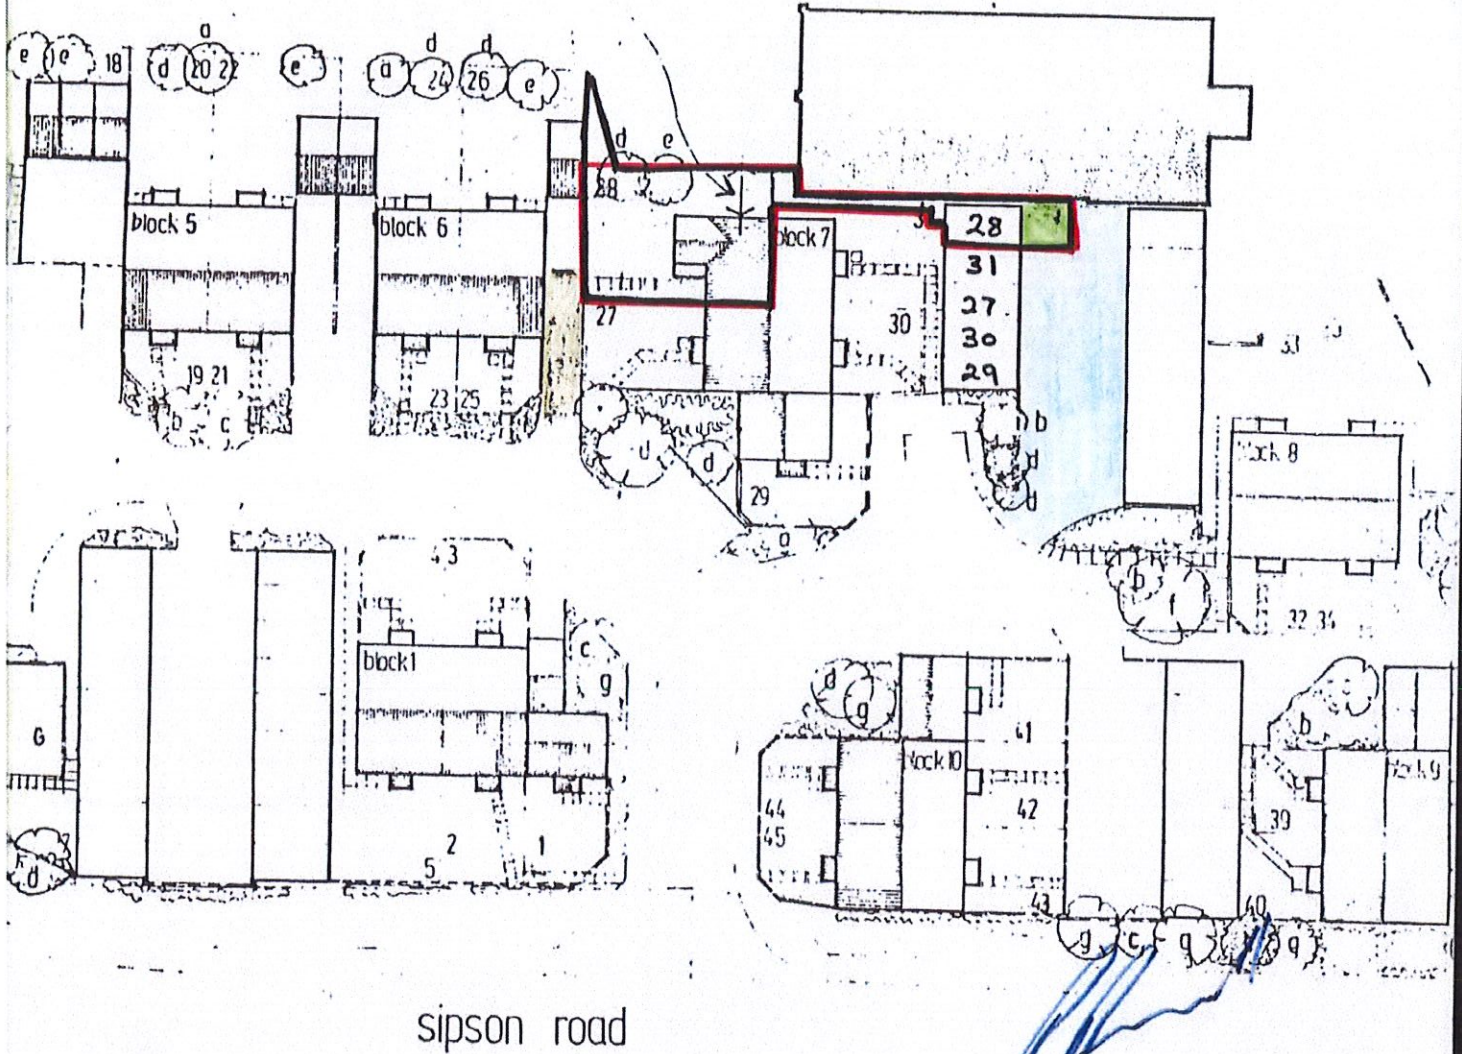

sipson road



SCALE 1:500

J. M. G. Smith