


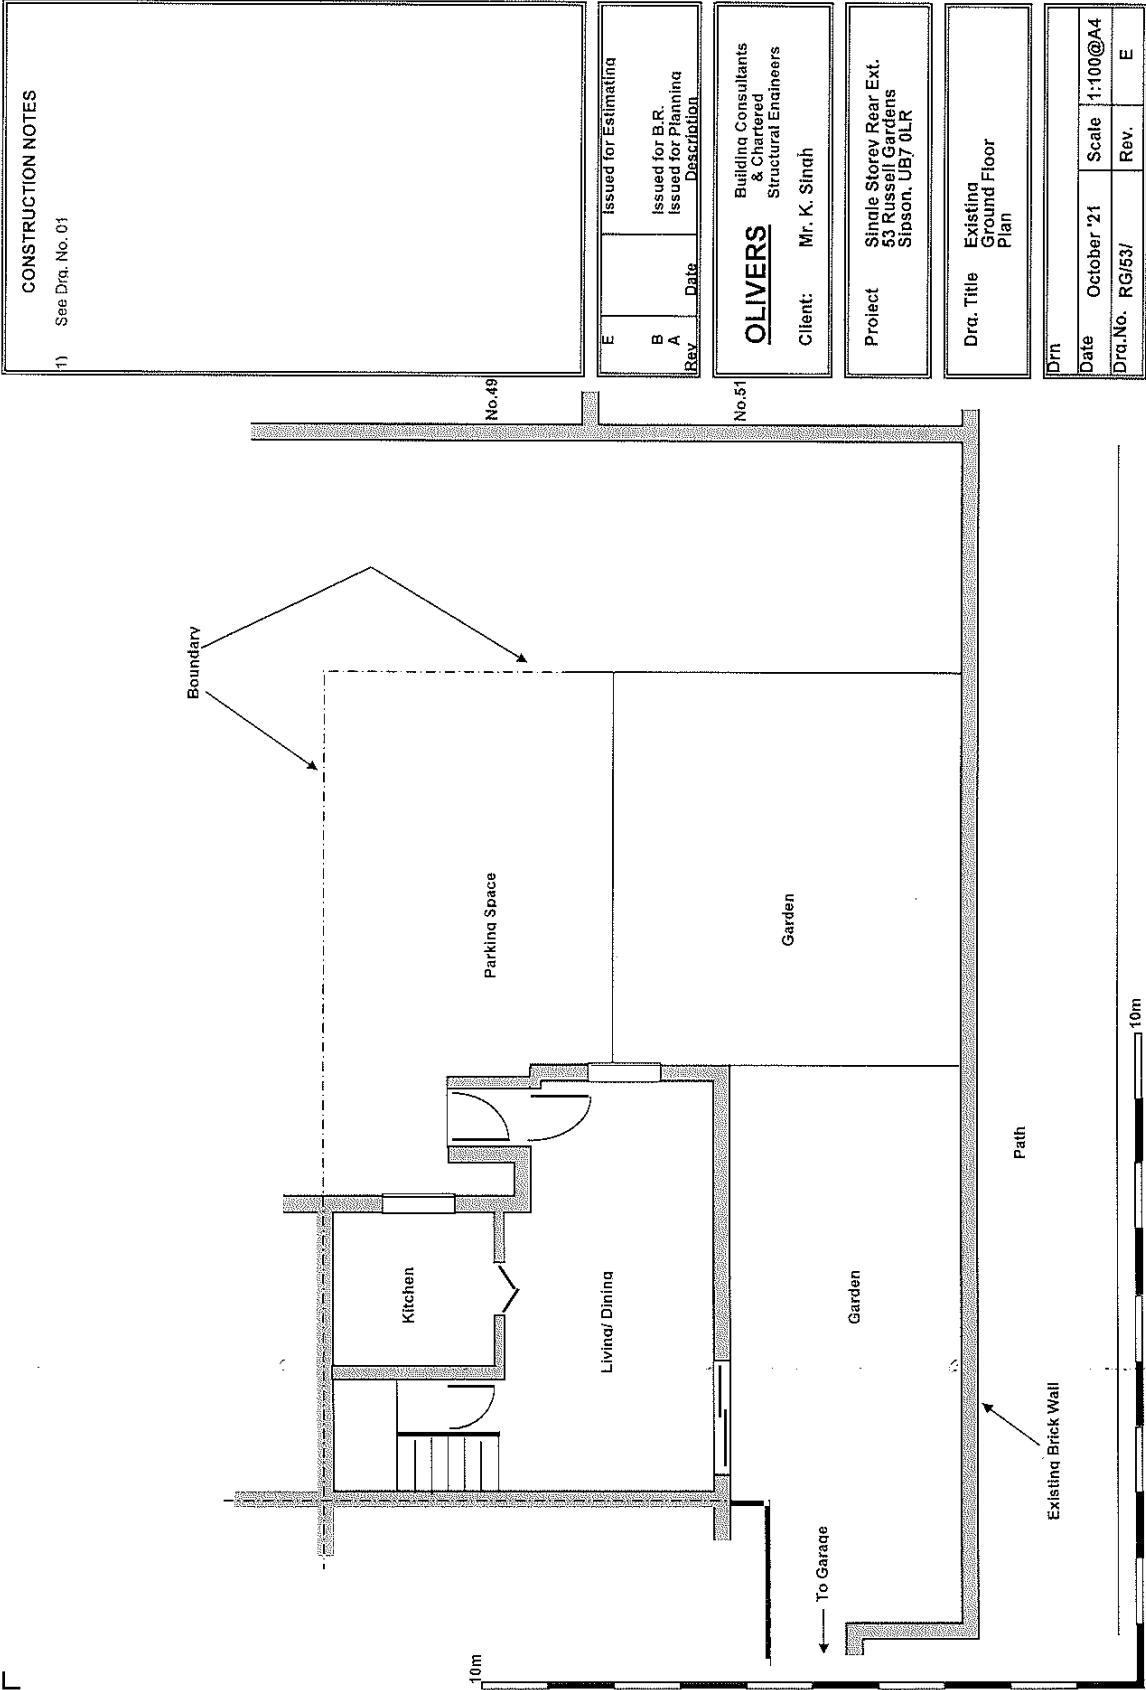

CONSTRUCTION NOTES

(1) See Dra. No. 01

Issued for Estimating		
Rev.	Date	Description
E		
B		Issued for B.R.
A		Issued for Planning

OLIVERS
Building Consultants
& Chartered
Structural Engineers
Client: Mr. K. Singh

Project: Single Storey Rear Ext.
53 Russell Gardens
Stobson, UB7 0LR

Dra. Title: Existing
Ground Floor
Plan

Drm		
Date	October '21	Scale 1:100@A4
Dra.No.	RG/53/	Rev. E