Reference:	NBU 201998 HIL-L042
EVC-ID	HIL_B01-L042
Works Address:	O/S 1-6 The Lodge, Rickmansworth Rd, Harefield, Hillingdon UB9 6JY
Drawing No.	001 - Existing Plan

Planned in accordance to: NSH3582 - Issue 1, NSH3132 - Issue 7, Site Visit & Drawing Guidance (18/05/2020), Partner Scoping Document - Issue 1.1, SoW for EVC Delivery v0.4, Statement of Requirements v0.7

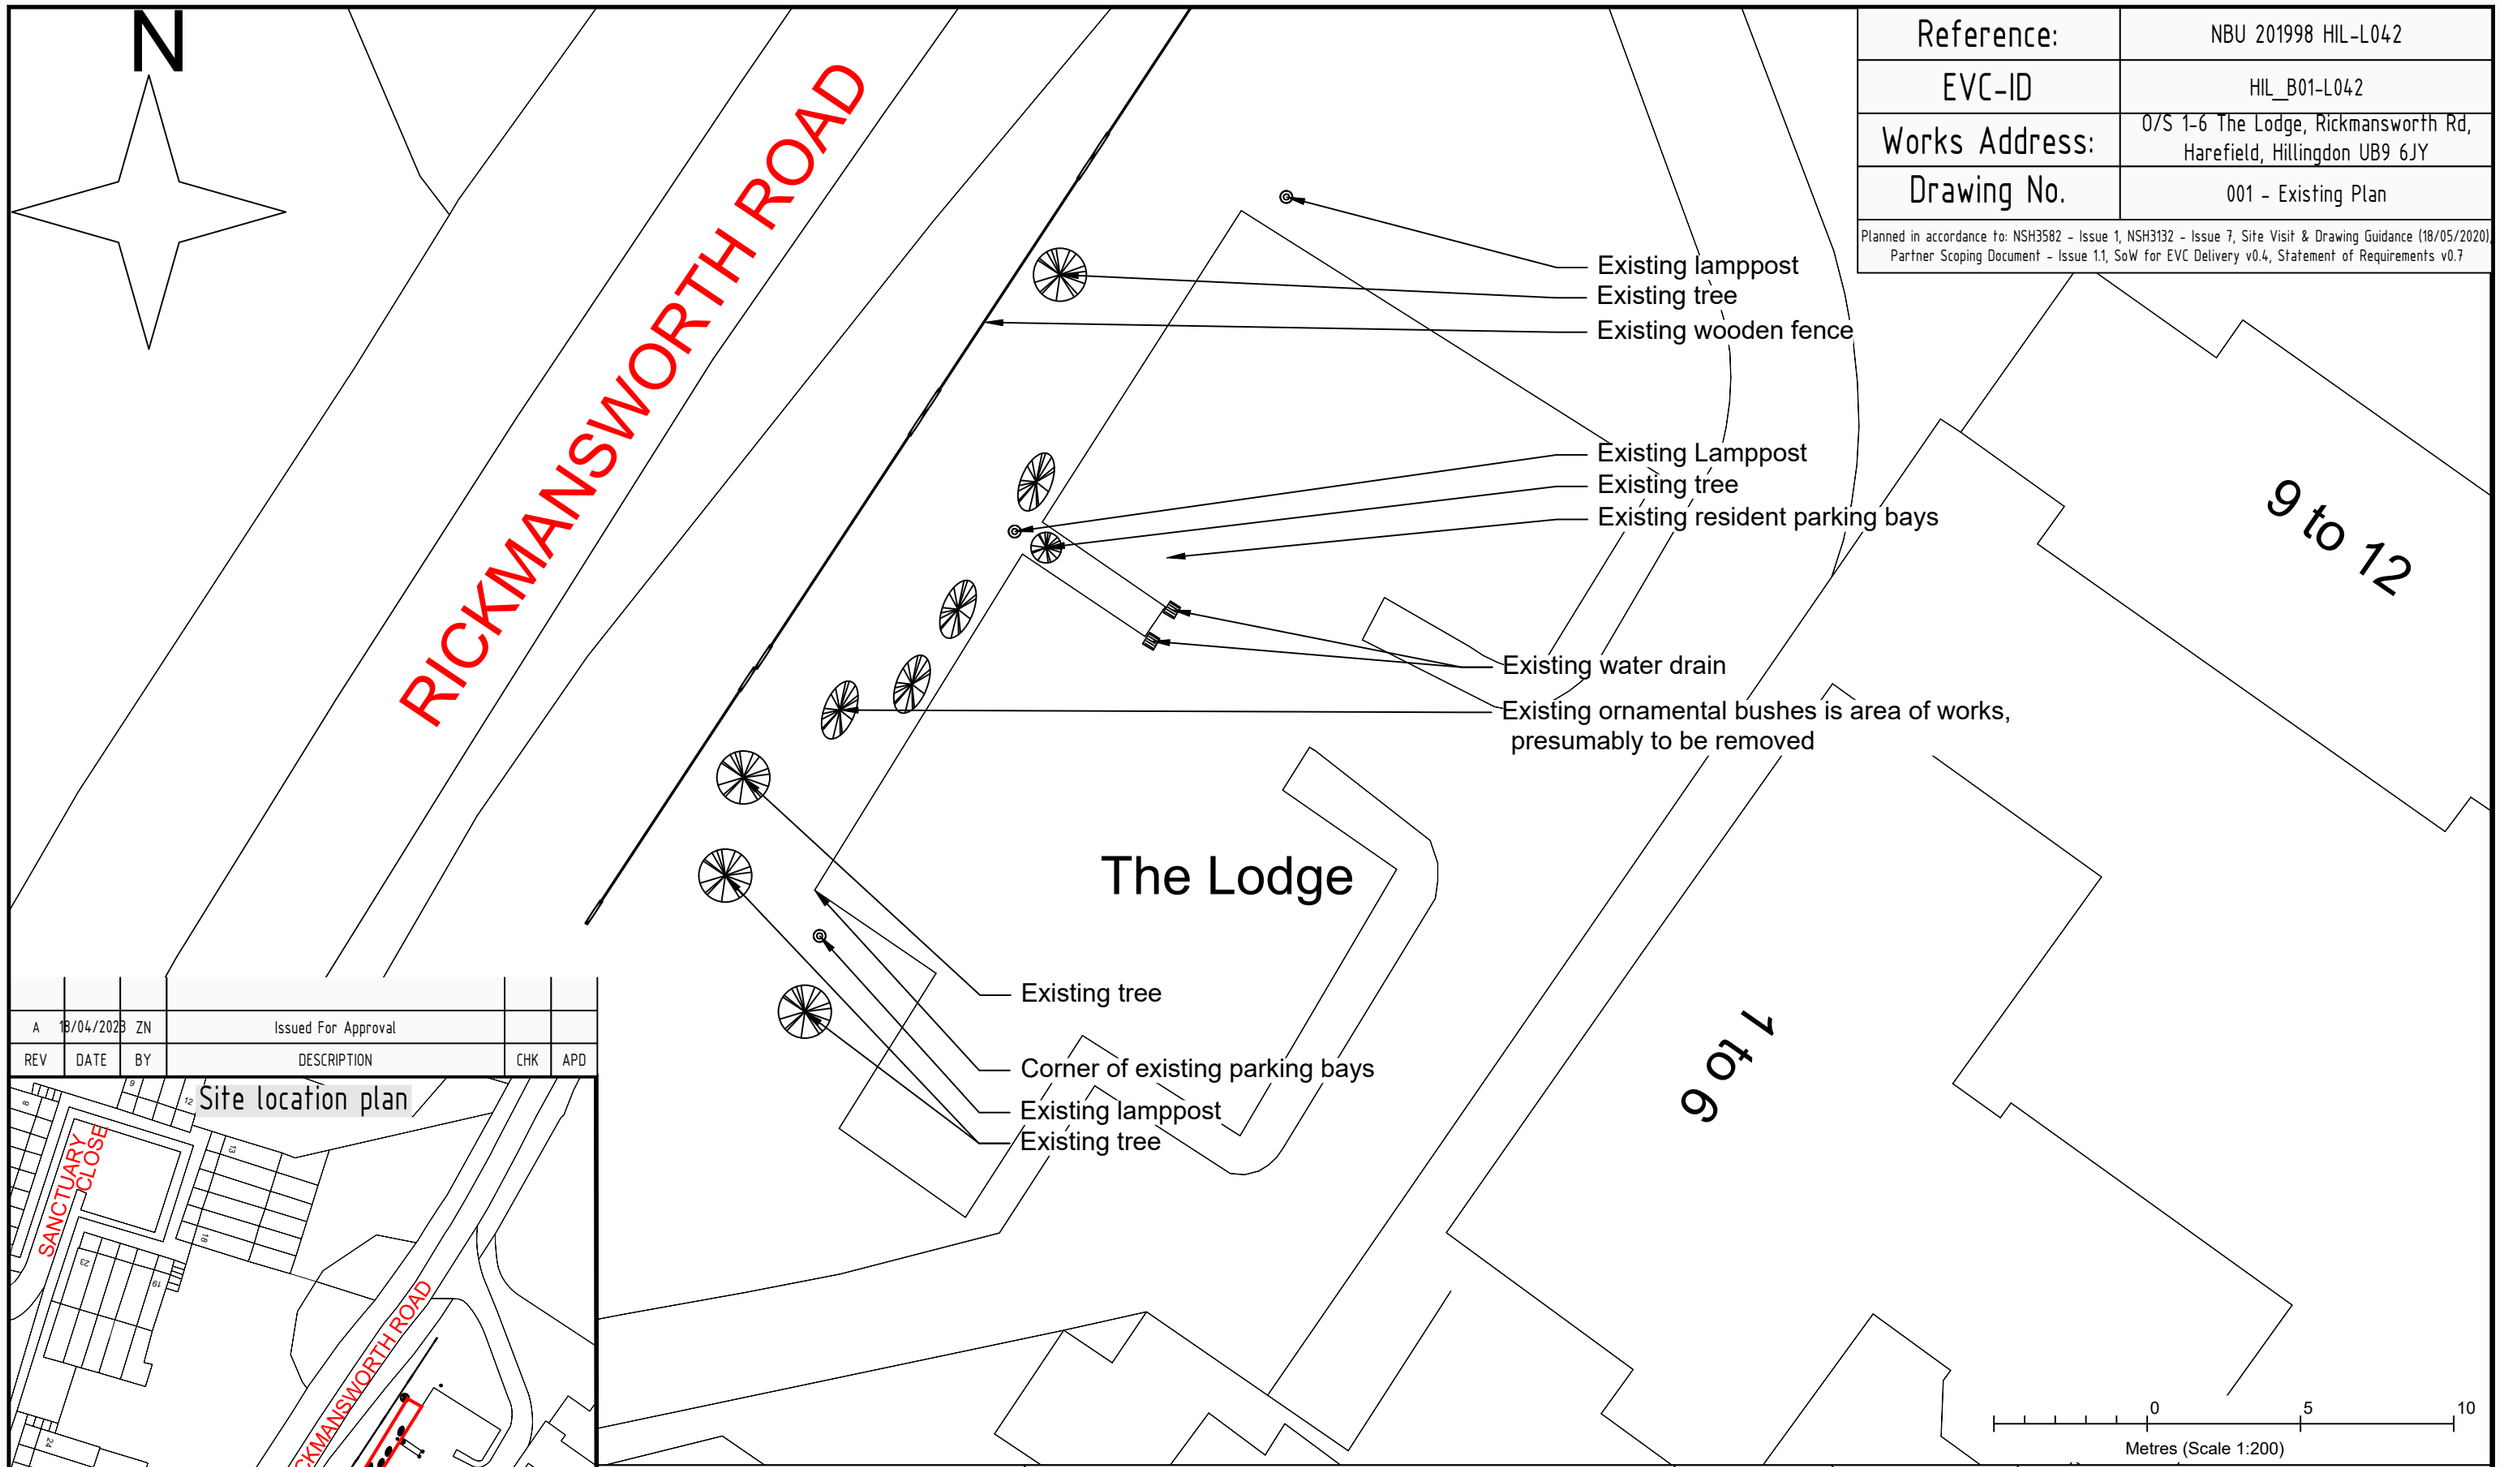

REV	DATE	BY	DESCRIPTION	CHK	APD
A	18/04/2023	ZN	Issued For Approval		

Site location plan

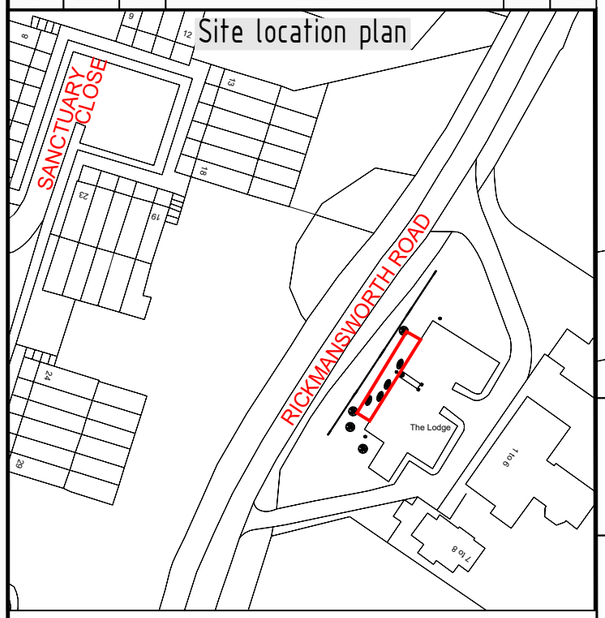

Any modifications to the drawing or use of alternative items to those specified must be agreed with Virgin Media's local planning department

Reproduction from the Ordnance Survey map by Virgin Media with permission of Ordnance Survey on behalf of the Controller of Her Majesty's Stationary Office © Crown Copyright Virgin Media (100019209)

Legend:

- RG6 / RG11 Cable
- EVC Duct
- EV infrastructure boundary
- EVC Parking Bay (ELECTRIC VEHICLES ONLY)
- EVC Charge Point
- EVC Feeder Pillar
- Bollard placement
- Build out Island with protection
- Bench
- Barrier
- Existing Drain / Chamber
- Bollard / Sign
- Bin
- Hedge
- Tree & Bush
- Lamp post

Drawing Scale is **1:200** when plotted at A3

Originator:	Arkadiusz Panas	
Company Name:	Quasar	
Issue Date / No.:	18/04/2023	1
Office:	Sheffield	
Line Manager:	Tomasz Polanowicz	
Scale:	1:200	

Internal Use Only