
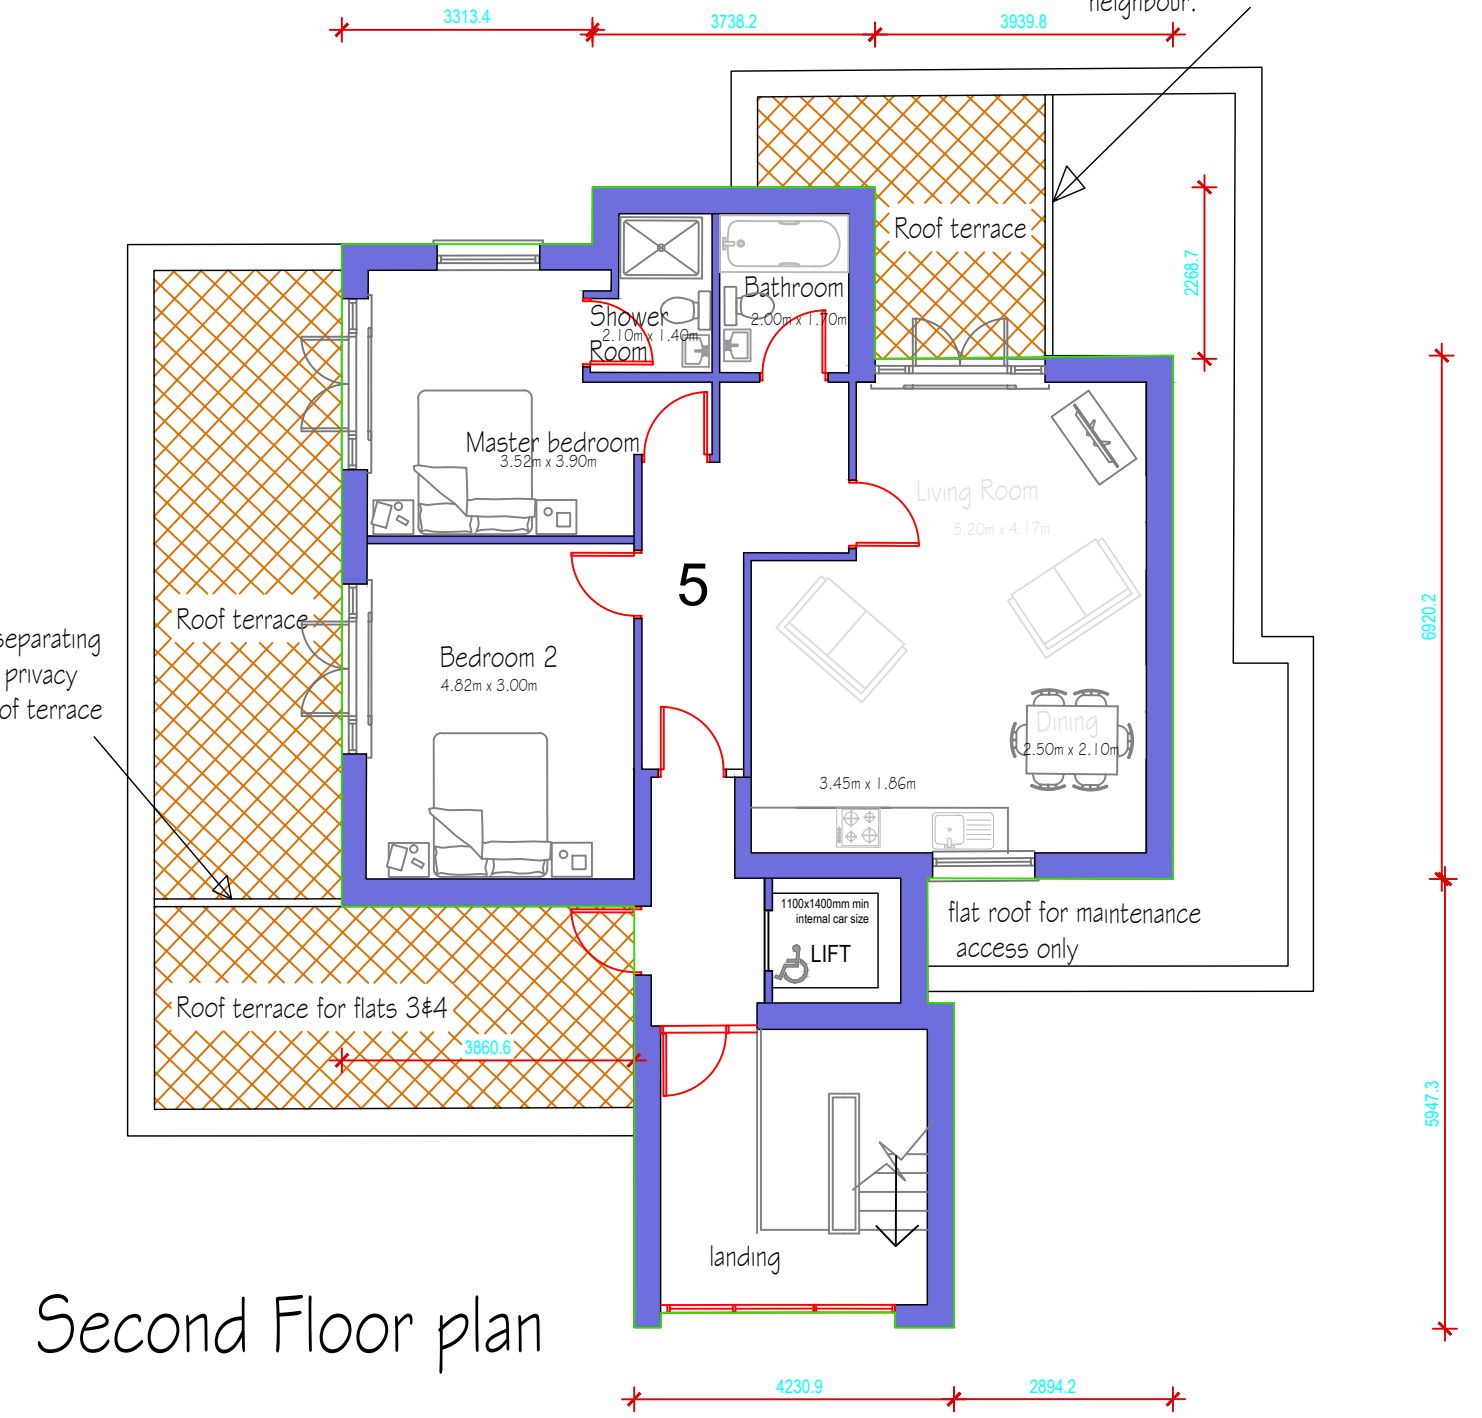
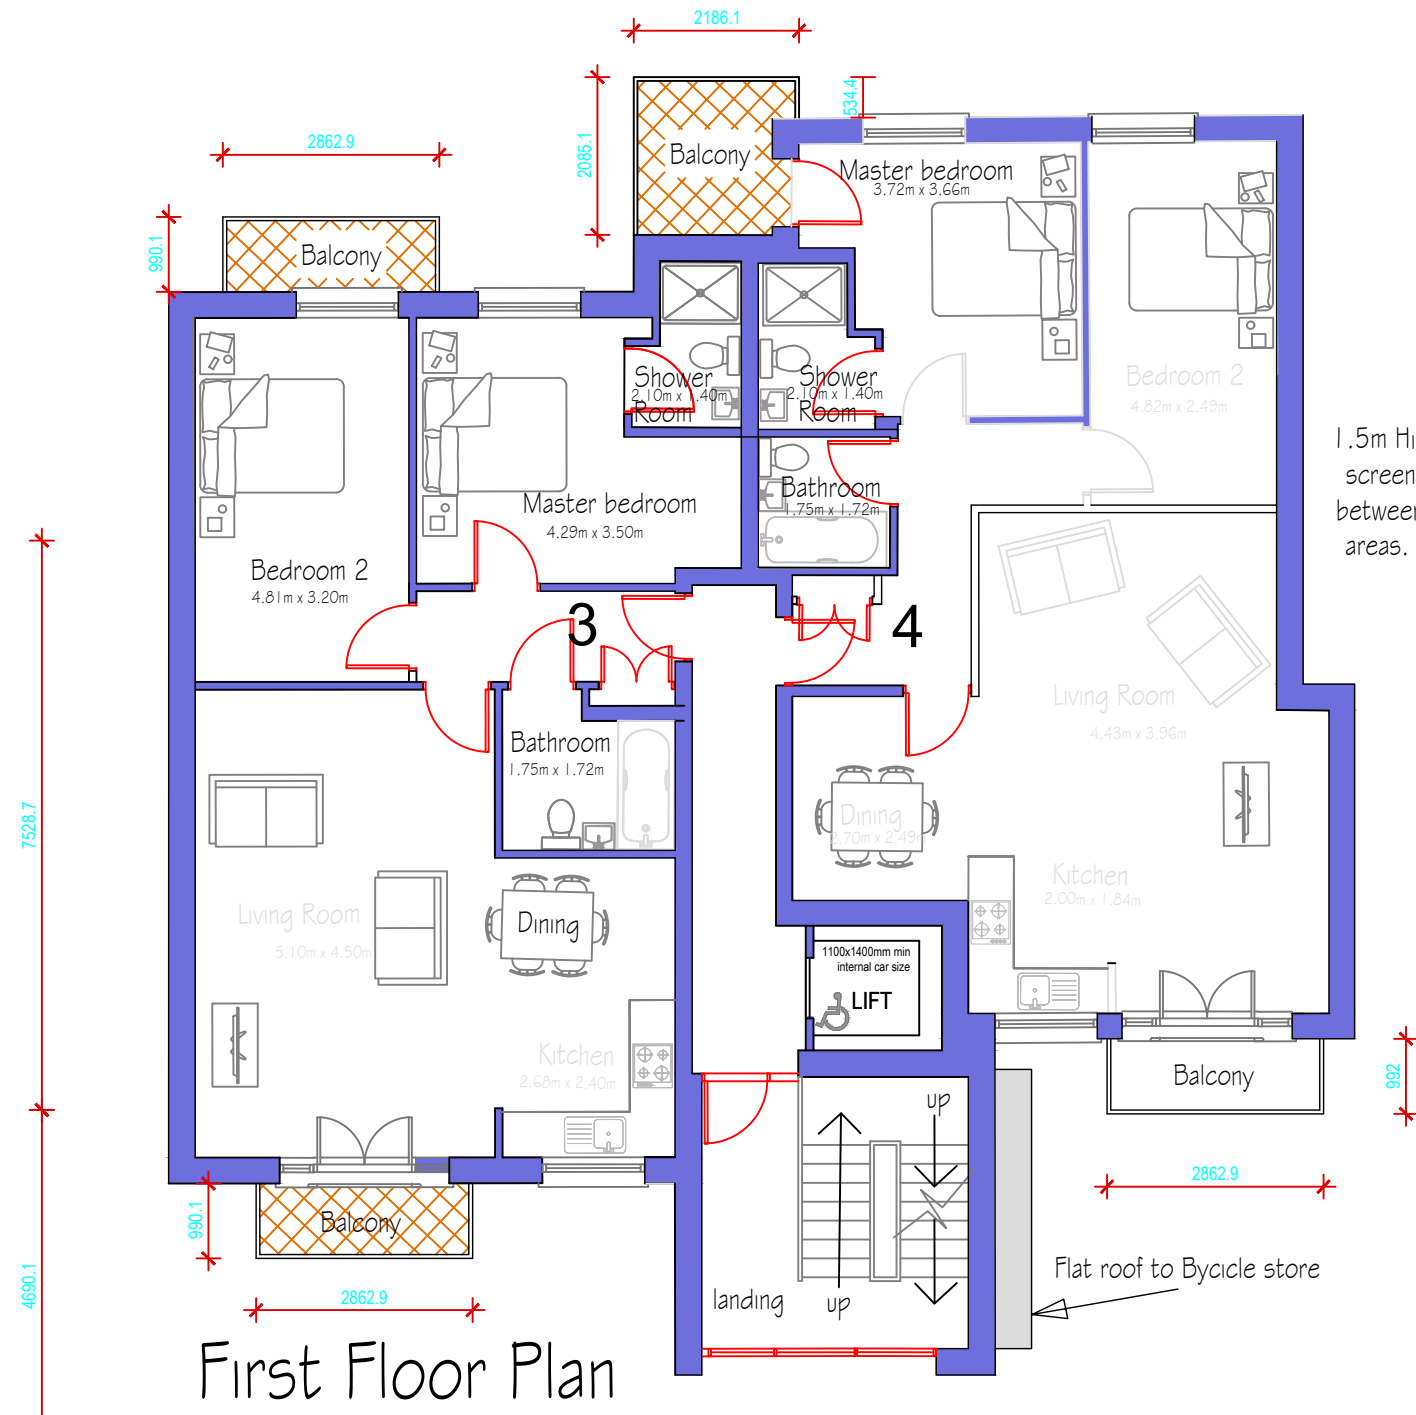



1.5m High separating wall to maintain privacy to existing neighbour.

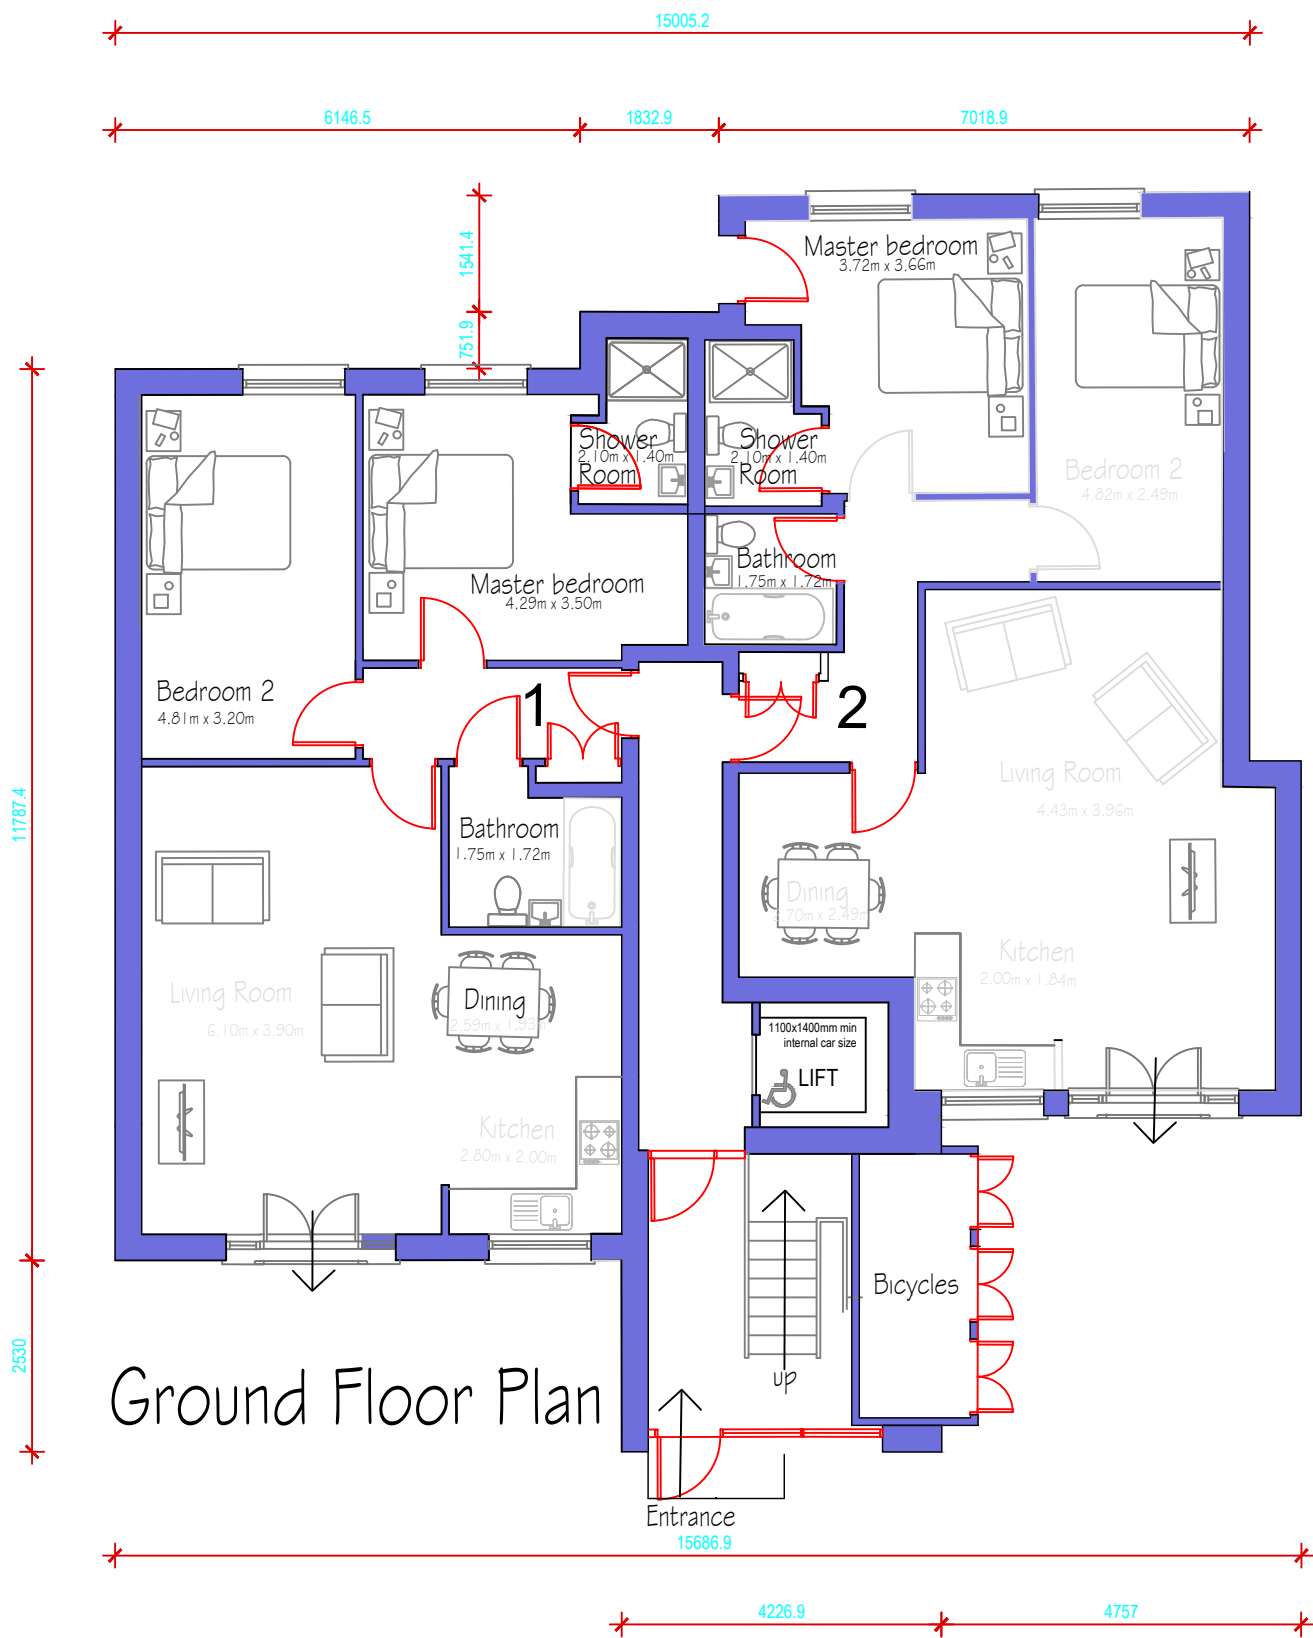

Schedule of areas

Ground floor int gross	Flat 1 = 74.2 sqr m	Flat 4 = 74.6sqrm
Flat 2 = 74.6 sqr m	Flat 5 = 75.2sqr m	
Flat 3 = 74.2 sqr m		
total internal gross of all flats=	372.8 sqr m	

Gross external building area GF=201.9 sqr m incl bicycle store
Gross external building area FF =201.9sqr m
Gross external building area SF= 114.5 sqr m
6 number car parking spaces
6 number cycle store spaces

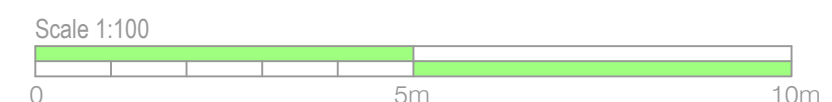

Drawings are for Illustrative purposes only.



leo panipucci architect ltd.

CLIENT
Phenson Homes Ltd

JOB
389 Harlington Road

DRAWING
Building plans

DATE: **22.10.17** DRAWN BY: **LP**
SCALE: **1:100@A2** REVISION: **A**
JOB NO: **17107** DWG NO. **22**

CHANDOS HOUSE
26 NORTH STREET, BRIGHTON BN1 1EB
T : 01273 747497 - F: 01273 328423
email : leopanipucci@paltd.co.uk