8

9

10

11

12

7

6

5

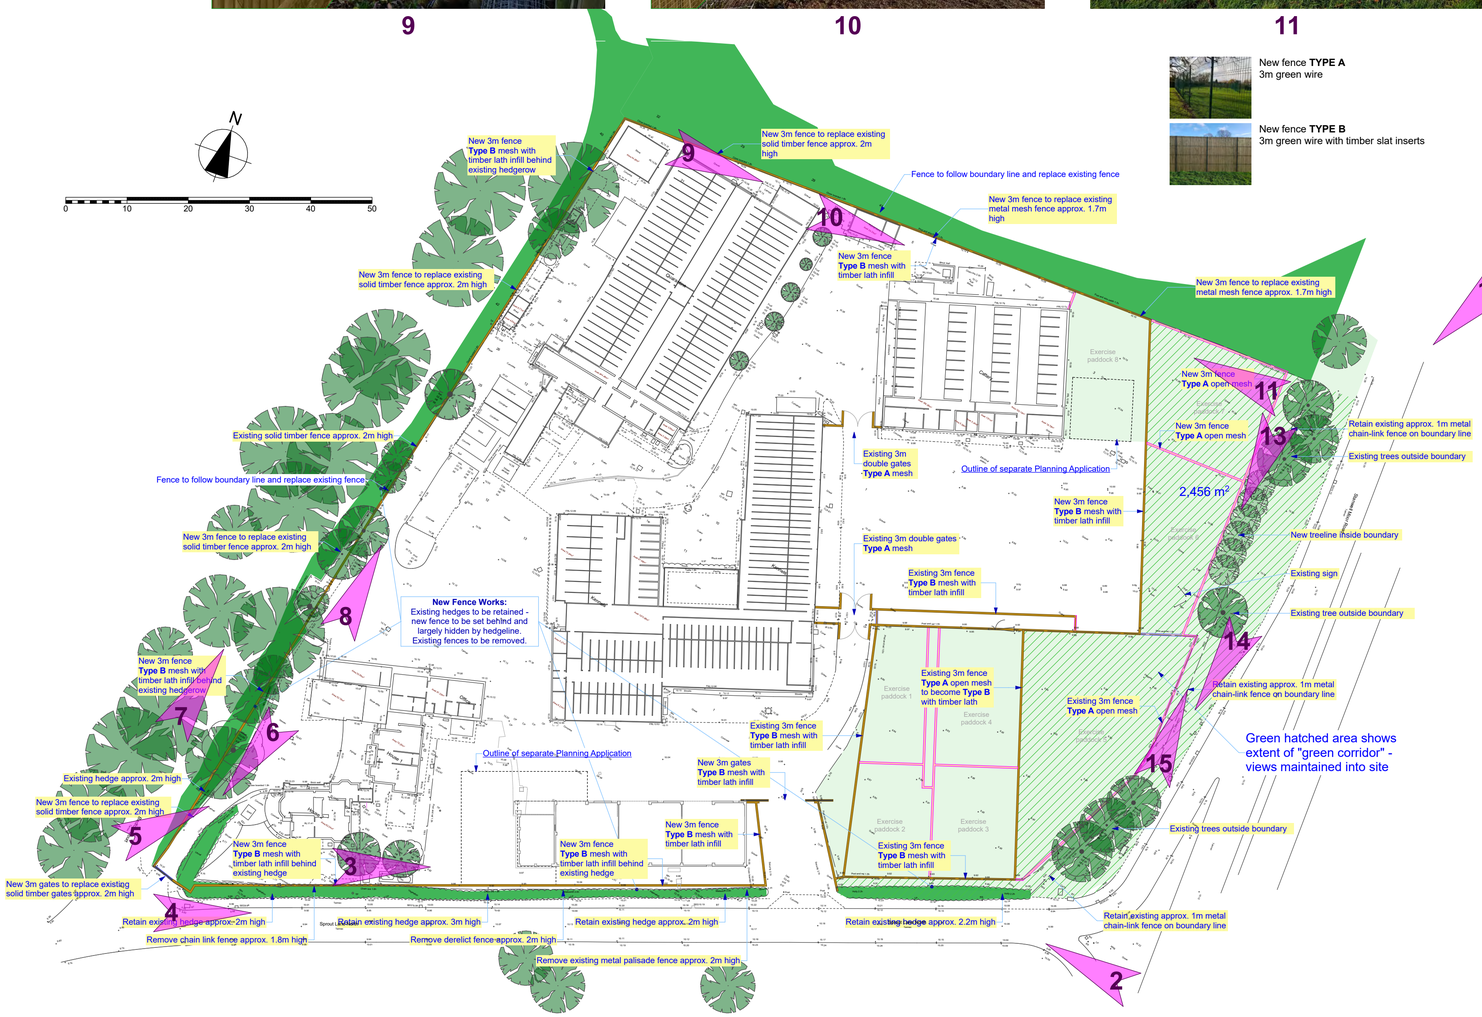

New fence **TYPE A**
3m green wire

New fence **TYPE B**
3m green wire with timber slat inserts

13

14

15

4

3

2

1

CARDO
t. 01483 869869
e. design@cardo.uk

Project	Scale	Drawing size	Date printed	Drawing title
Airpets Border Control Post	1:500, 1:8 @	A1	27/07/2021	Views Indicating New Fences
Address: Spout Lane North TW19 6BW	Status: Planning Application			Drawing number: 506/P/2.6 Revision: