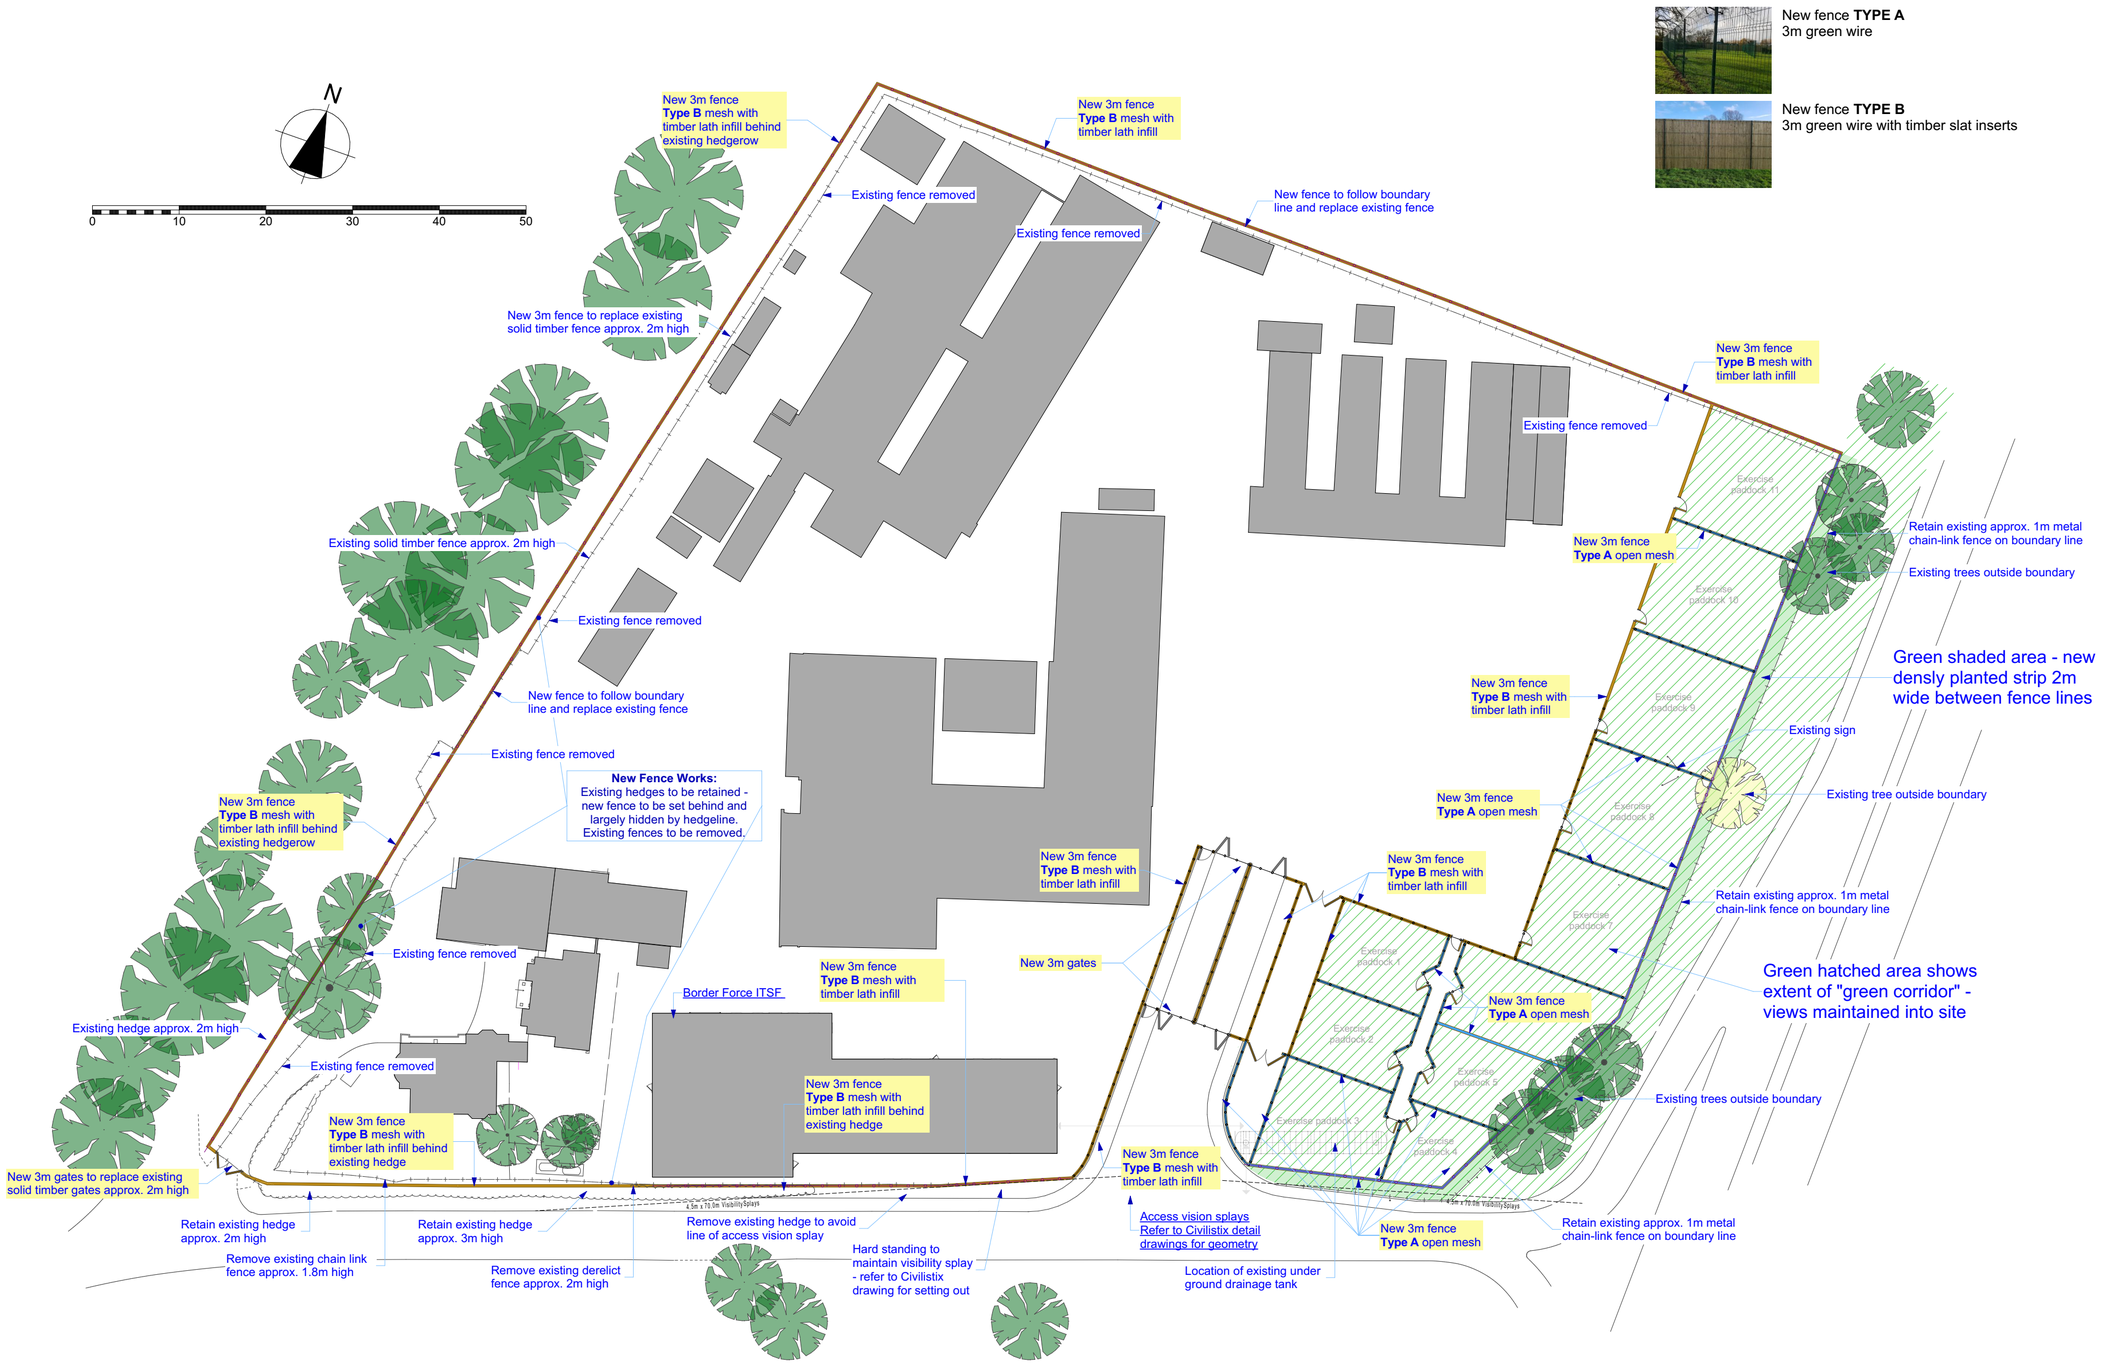

A - Revised Entrance to Property, B - Clarification re vision splay 160326, C - Open mesh fence locations clarified including at entrance to improve access visibility 170326, D&E - Increased vision splay geometry 010426

CARDO
t. 01483 869869
e. design@cardo.uk

Project	Scale	Drawing size	Date printed	Drawing Title
Airpets - Perimeter Fence	1:500 @	A2	01/05/2026	**Perimeter Fence Plan**
Address: Spout Lane North TW19 6BW	Status: Planning Application			Drawing Number: 506/P/2.3 Revision: E