
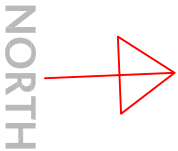


BUILDING FORMERLY KNOWN AS SYMPHONY HOUSE IS
NOW CALLED THE GATE

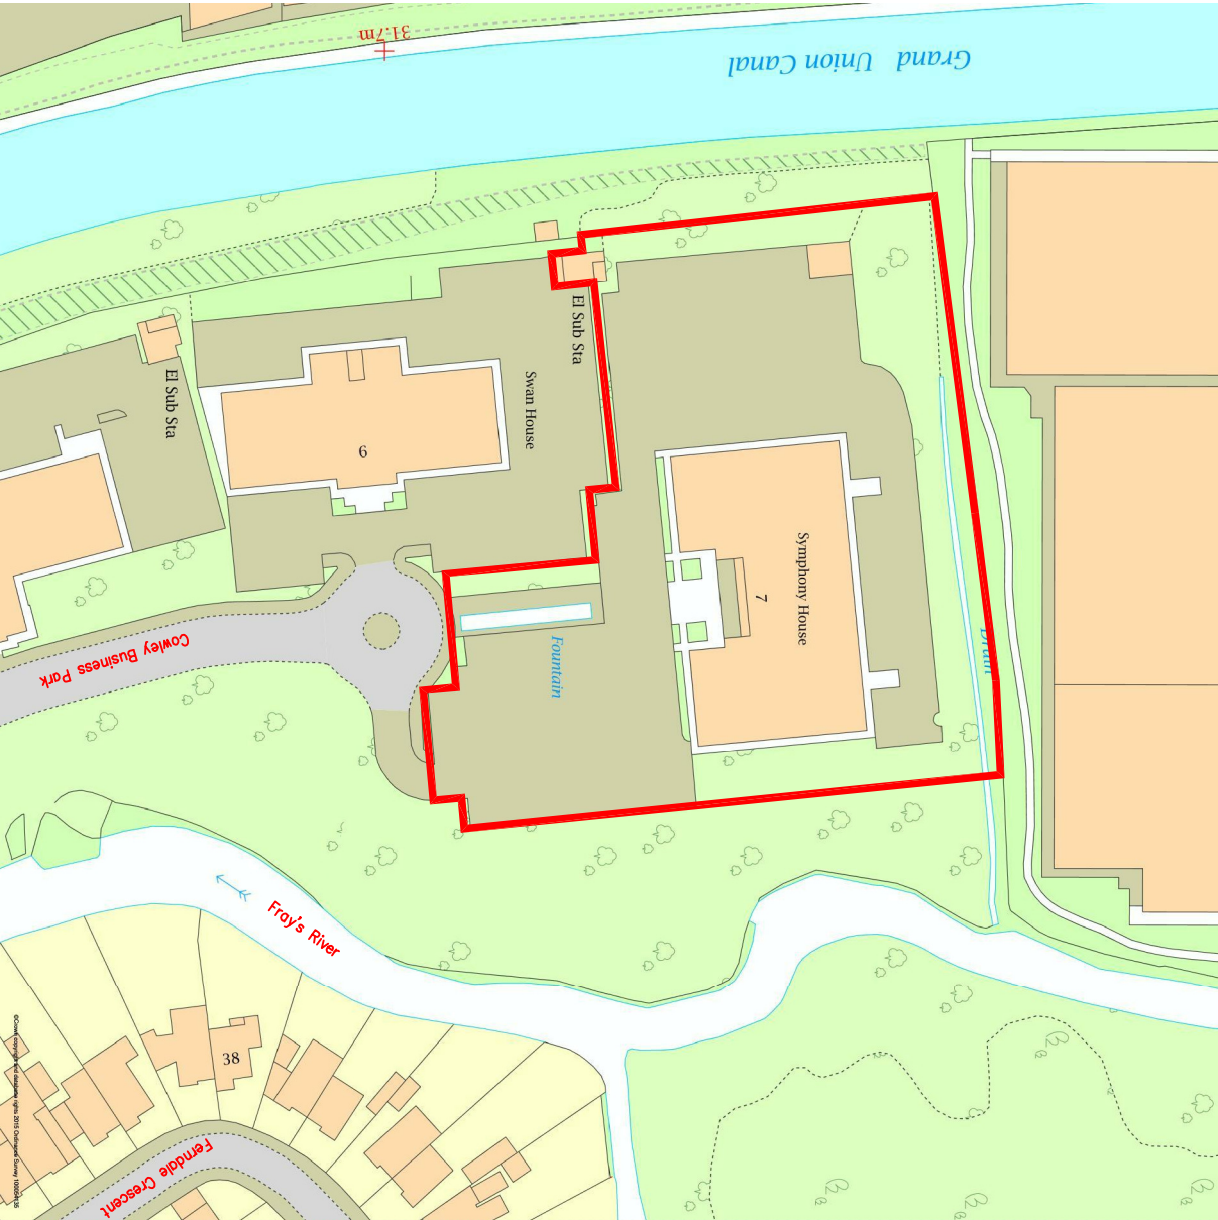

LOCATION PLAN - SCALE 1:1250

SITE BOUNDARY HIGHLIGHTED WITH RED LINE

Copyright

Copyright of this drawing belongs to & is vested in TDA INTERIORS CENTRAL LTD and may not be reproduced or used in any way without written permission of TDA INTERIORS CENTRAL LIMITED. It is unlawful to copy, reproduce, or distribute this drawing or in any way infringing the copyright therein will be prosecuted.

This document is the property of TDA INTERIORS CENTRAL LIMITED. Copyright is reserved by them, and the drawing is issued on the condition that it is not copied, reproduced or retained by, nor disclosed to any unauthorised person, either wholly or in part, without the written consent of TDA INTERIORS CENTRAL LIMITED.

All dimensions to be checked by contractor on site before commencement of works. Do not scale from this drawing. Any discrepancies are to be notified to the Project Manager immediately.

Rev	Description	Date	By	Chk'd
-----	-------------	------	----	-------



tda interiors central ltd.
1 Berkeley Street,
London, W1J 8DJ
Telephone: 020 7016 0200

www.tdainteriors.com

- Client -
MONSTER ENERGY

- Project Title -
THE GATE
COWLEY BUSINESS PARK
UXBRIDGE, UB8 2AD

- Drawing Title -
ORDNANCE SURVEY PLAN

- Scale - 1:1250@A3	- Date - JULY 2019
- Design / Drawn By - SA	- Checked By / Date - PK

Drawing No.	Building	Floor	Detail	Revisions
C4352	0	0	OS	.
- Client Approval -				
- Approved By -		- Date -		
.		.		