


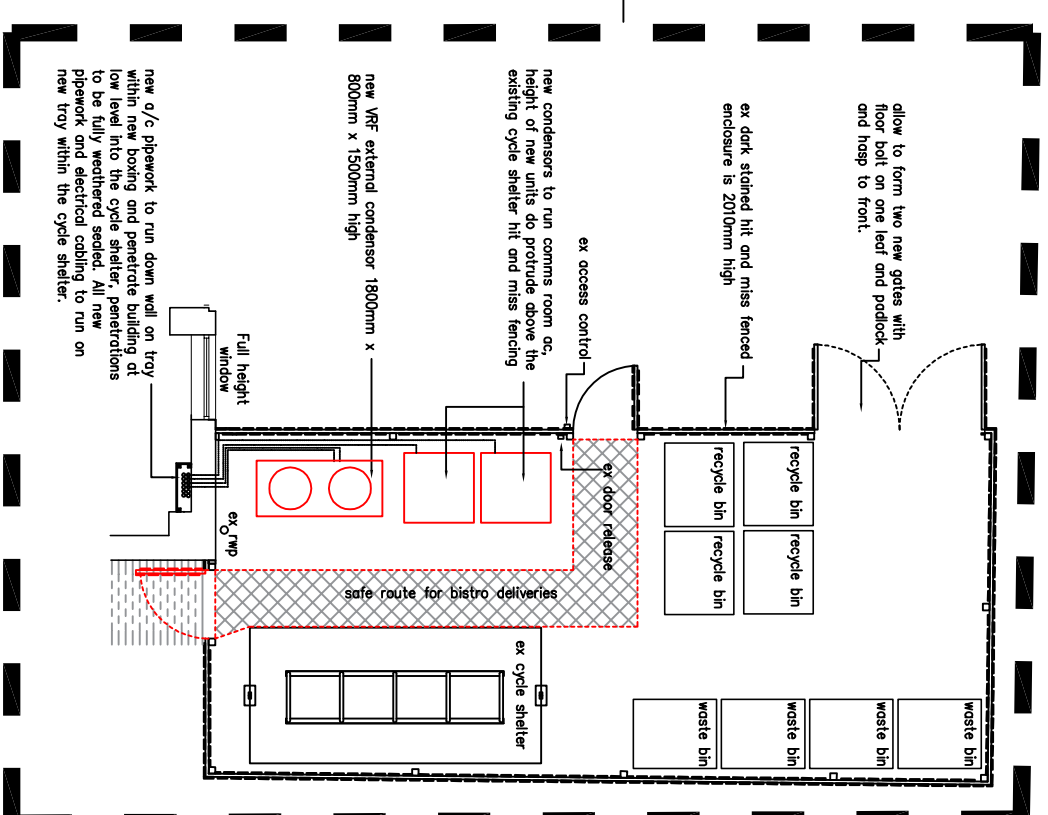

SCALE 1:50



Copyright of this drawing belongs to & is reserved by TDA INTERIORS CENTRAL LTD and may not be reproduced or distributed in any way or for any purpose without written consent by TDA INTERIORS CENTRAL LIMITED. Any person, firm or company unlawfully reproducing or

The document is the property of TPA MEMBER CENTRAL LIMITED. Copy will be retained by them, and the database based on the contents that it is not copied, reproduced or retained by any individual or any unauthorized person, either wholly or in part, without the consent in writing from TPA MEMBER CENTRAL LIMITED.

All documents to be created by contractors or sub-contractors must be submitted to the Project Manager for review and approval. Any documents not to be submitted to the Project Manager immediately.

A Case Description	B Expend categories related			
	Date	By	CM	dr



ada interiors central ltd.
1 Berkeley Street,
London, W1J 8DJ
Telephone: 020 7016 0200
www.adainteriors.com

- Client - MONSTER ENERGY	- Scale - 1/50	- Date - 22/07/19	- Project Title - THE GATE COWLEY PARK URBAN/REGIO 008/240			
			- Drawing Title - PROPOSED PLAN OF EXISTING EXTERNAL ENCLOSURE			
- Design / Drawn By - SA	- Checked By / Date - PK	- Client Approval - - Approved By -	Drawing No.	Building Floor	Detail	Revision
			CA352	1	0	Plt A

- Scale - 1:50	- Date - 22.07.19			
- Design / Drawn By - SA	- Checked By / Date - PK			
Drawing No.	Building	Floor	Detail	Revision
C4352	1	0	PL1	A

- Client Approval -	
- Approved By -	- Date -