

COPYRIGHT

DO NOT SCALE FROM THIS DRAWING. CONTRACTOR MUST CONFIRM SITE DIMENSIONS BEFORE COMMENCEMENT OF WORK.


THIS DRAWING OR DESIGN IS THE COPYRIGHT OF PARVINDER VIRDEE AND MAY NOT BE REPRODUCED WITHOUT WRITTEN CONSENT.

CONTRACTOR RESPONSIBLE FOR CORRECT SETTING OUT ON SITE. ANY DISCREPANCIES TO BE NOTED TO THE DESIGNER IMMEDIATELY.

MARKED	REVISION	DATE
A	EXTN REDUCED TO 2.0M	24.11.10
	DEPTH	
B	PLANNING APPLICATION	05.02.13
C	REAR ELEV ALTERED	07.02.13
D	REAR DORMER CHANGED TO TWIN	22.05.13
E	REAR DORMERS CHANGED DIMS	13.06.13
F	DOORS AND WINDOWS SHOWN AS DOUBLE GLAZED FOR NOISE	10.01.16




EXTG REAR ELEV

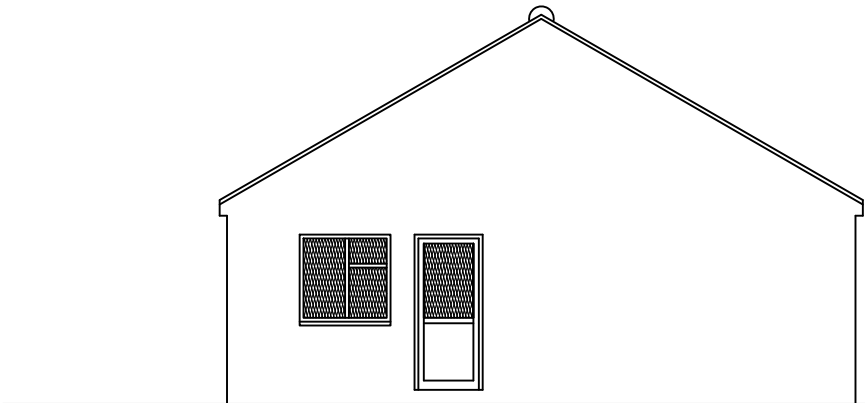


EXTG SIDE ELEV

ALL WINDOWS AND DOORS
TO BE DOUBLE GLAZED TO
MITIGATE THE EFFECTS OF
NOISE IMPACT.

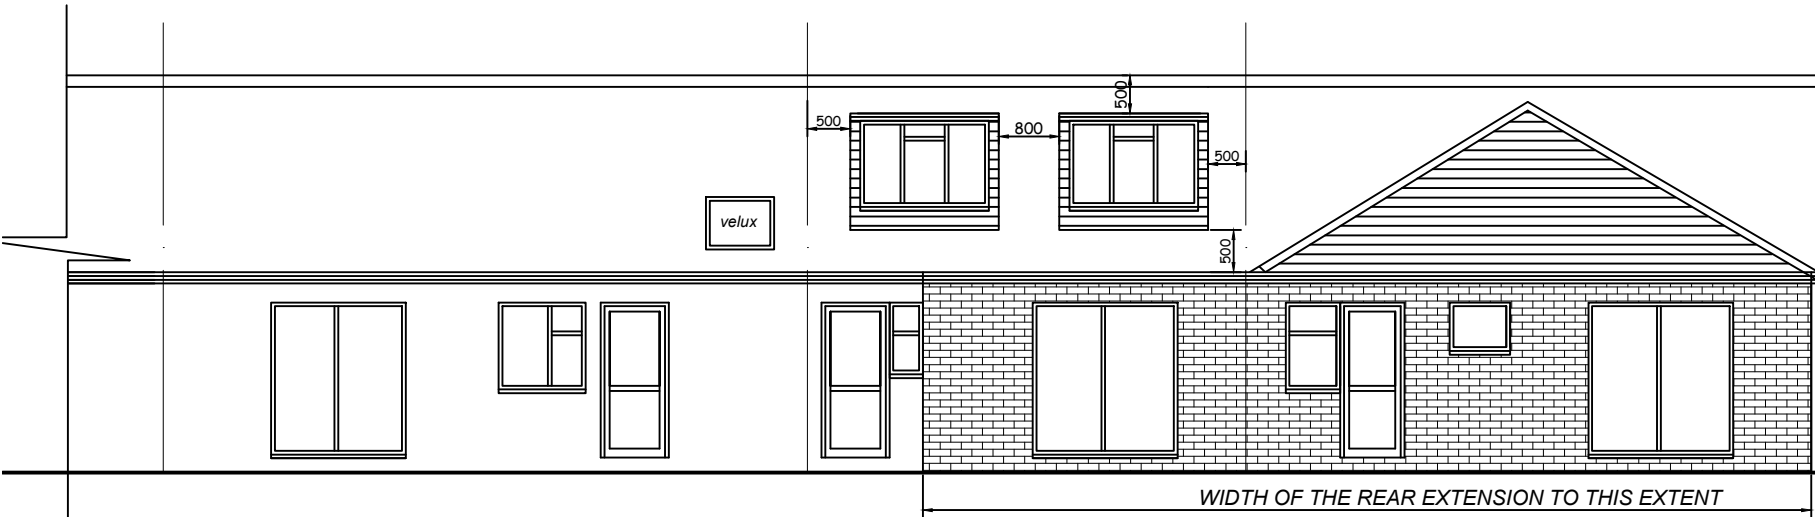


PROP REAR ELEV

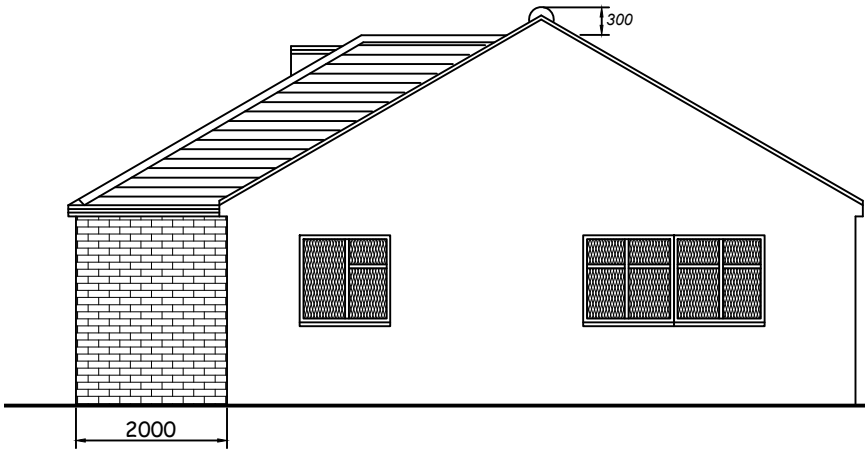

PROP SIDE ELEV

- Condition 6 (Details for protecting the proposed development from noise)
- (i) The development will be protected from noise from the outside by installation of double glazed windows and doors. See drawing 1034/50F. The details of the information submitted would comply with policy OE5 Hillingdon Local Plan: and Part Two of the saved UDP policies (November 2012) and London Plan (July 2011) policy 7.15.
 - (i) Low noise emission extractor fans will be provided to the bathrooms and kitchens will have closeable flaps on the outside when not in use.

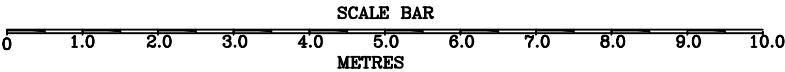

PROJECT:
118 LARCH CRES
HAYES
UB4 9EB

DESIGN
169N[®]

ARCHITECTURAL AND STRUCTURAL
DESIGN CONSULTANTS



DRAWING TITLE:
EXTG & PROP
REAR AND SIDE
ELEVATIONS

CHECKED: DATE: **OCT 10**

DRAWN: **PARVINDER** SCALE: **1:100**

DRAWING NUMBER:
1034/50F