
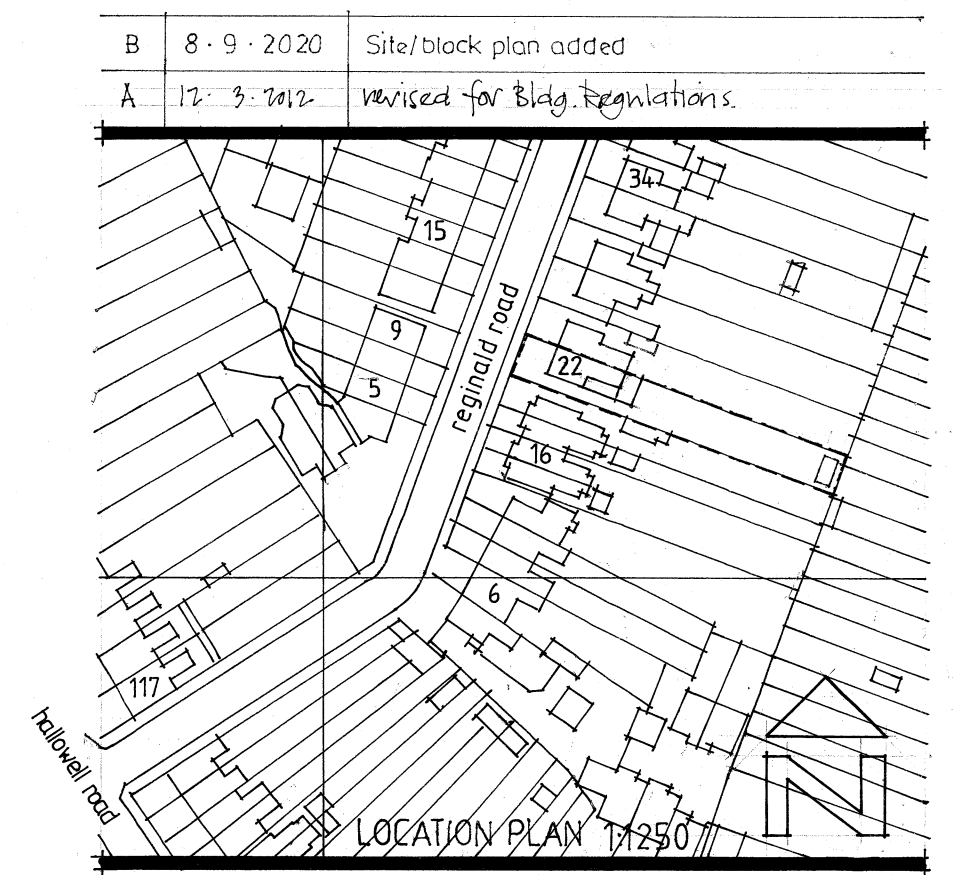
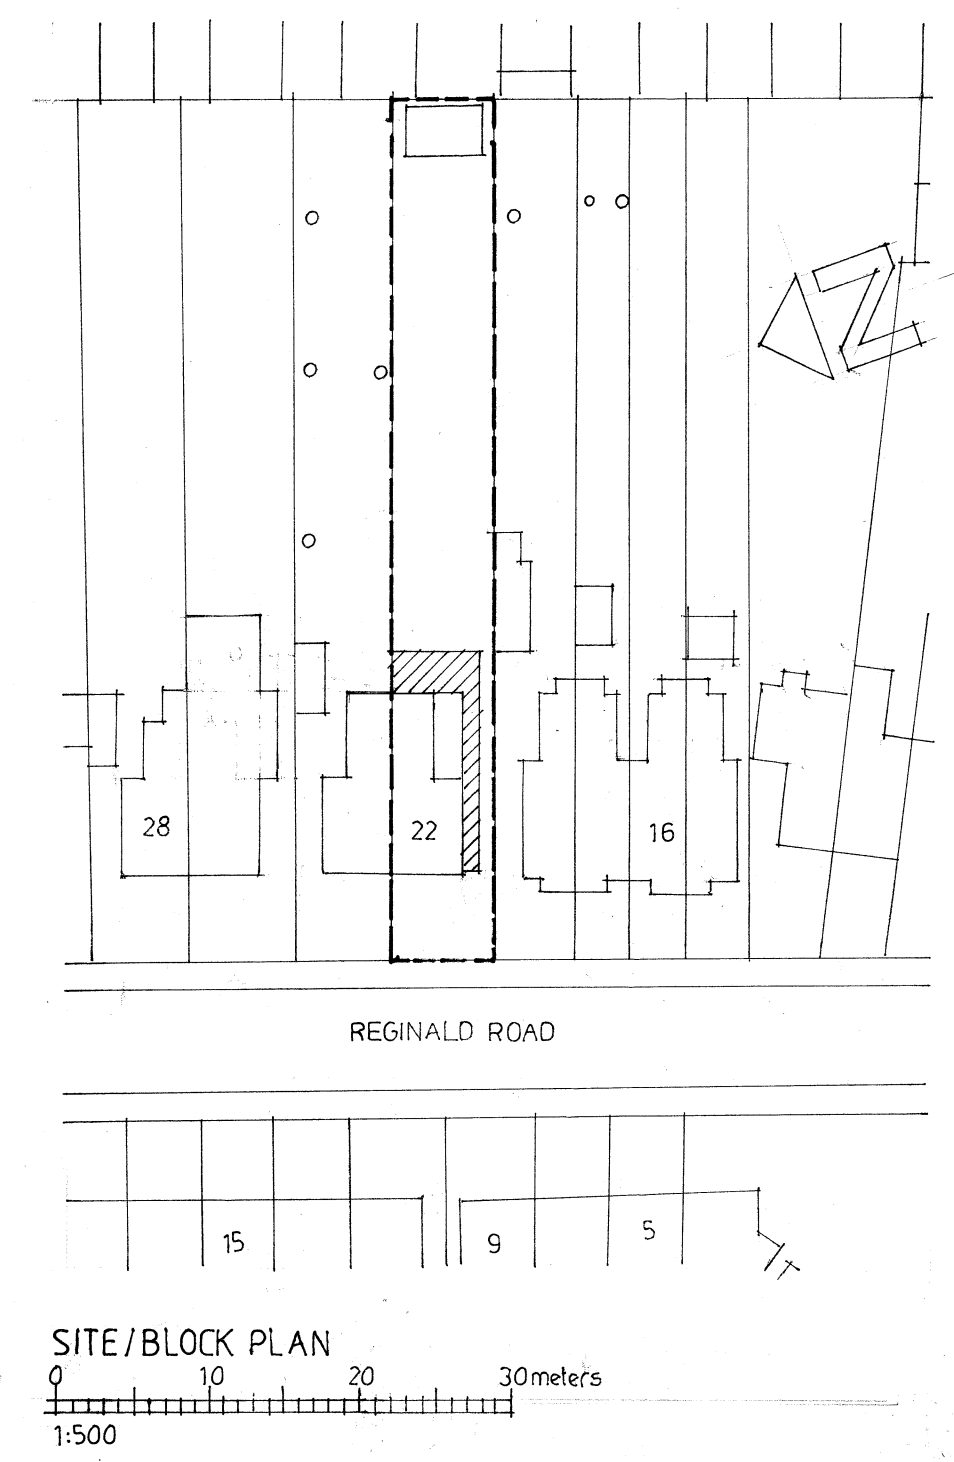
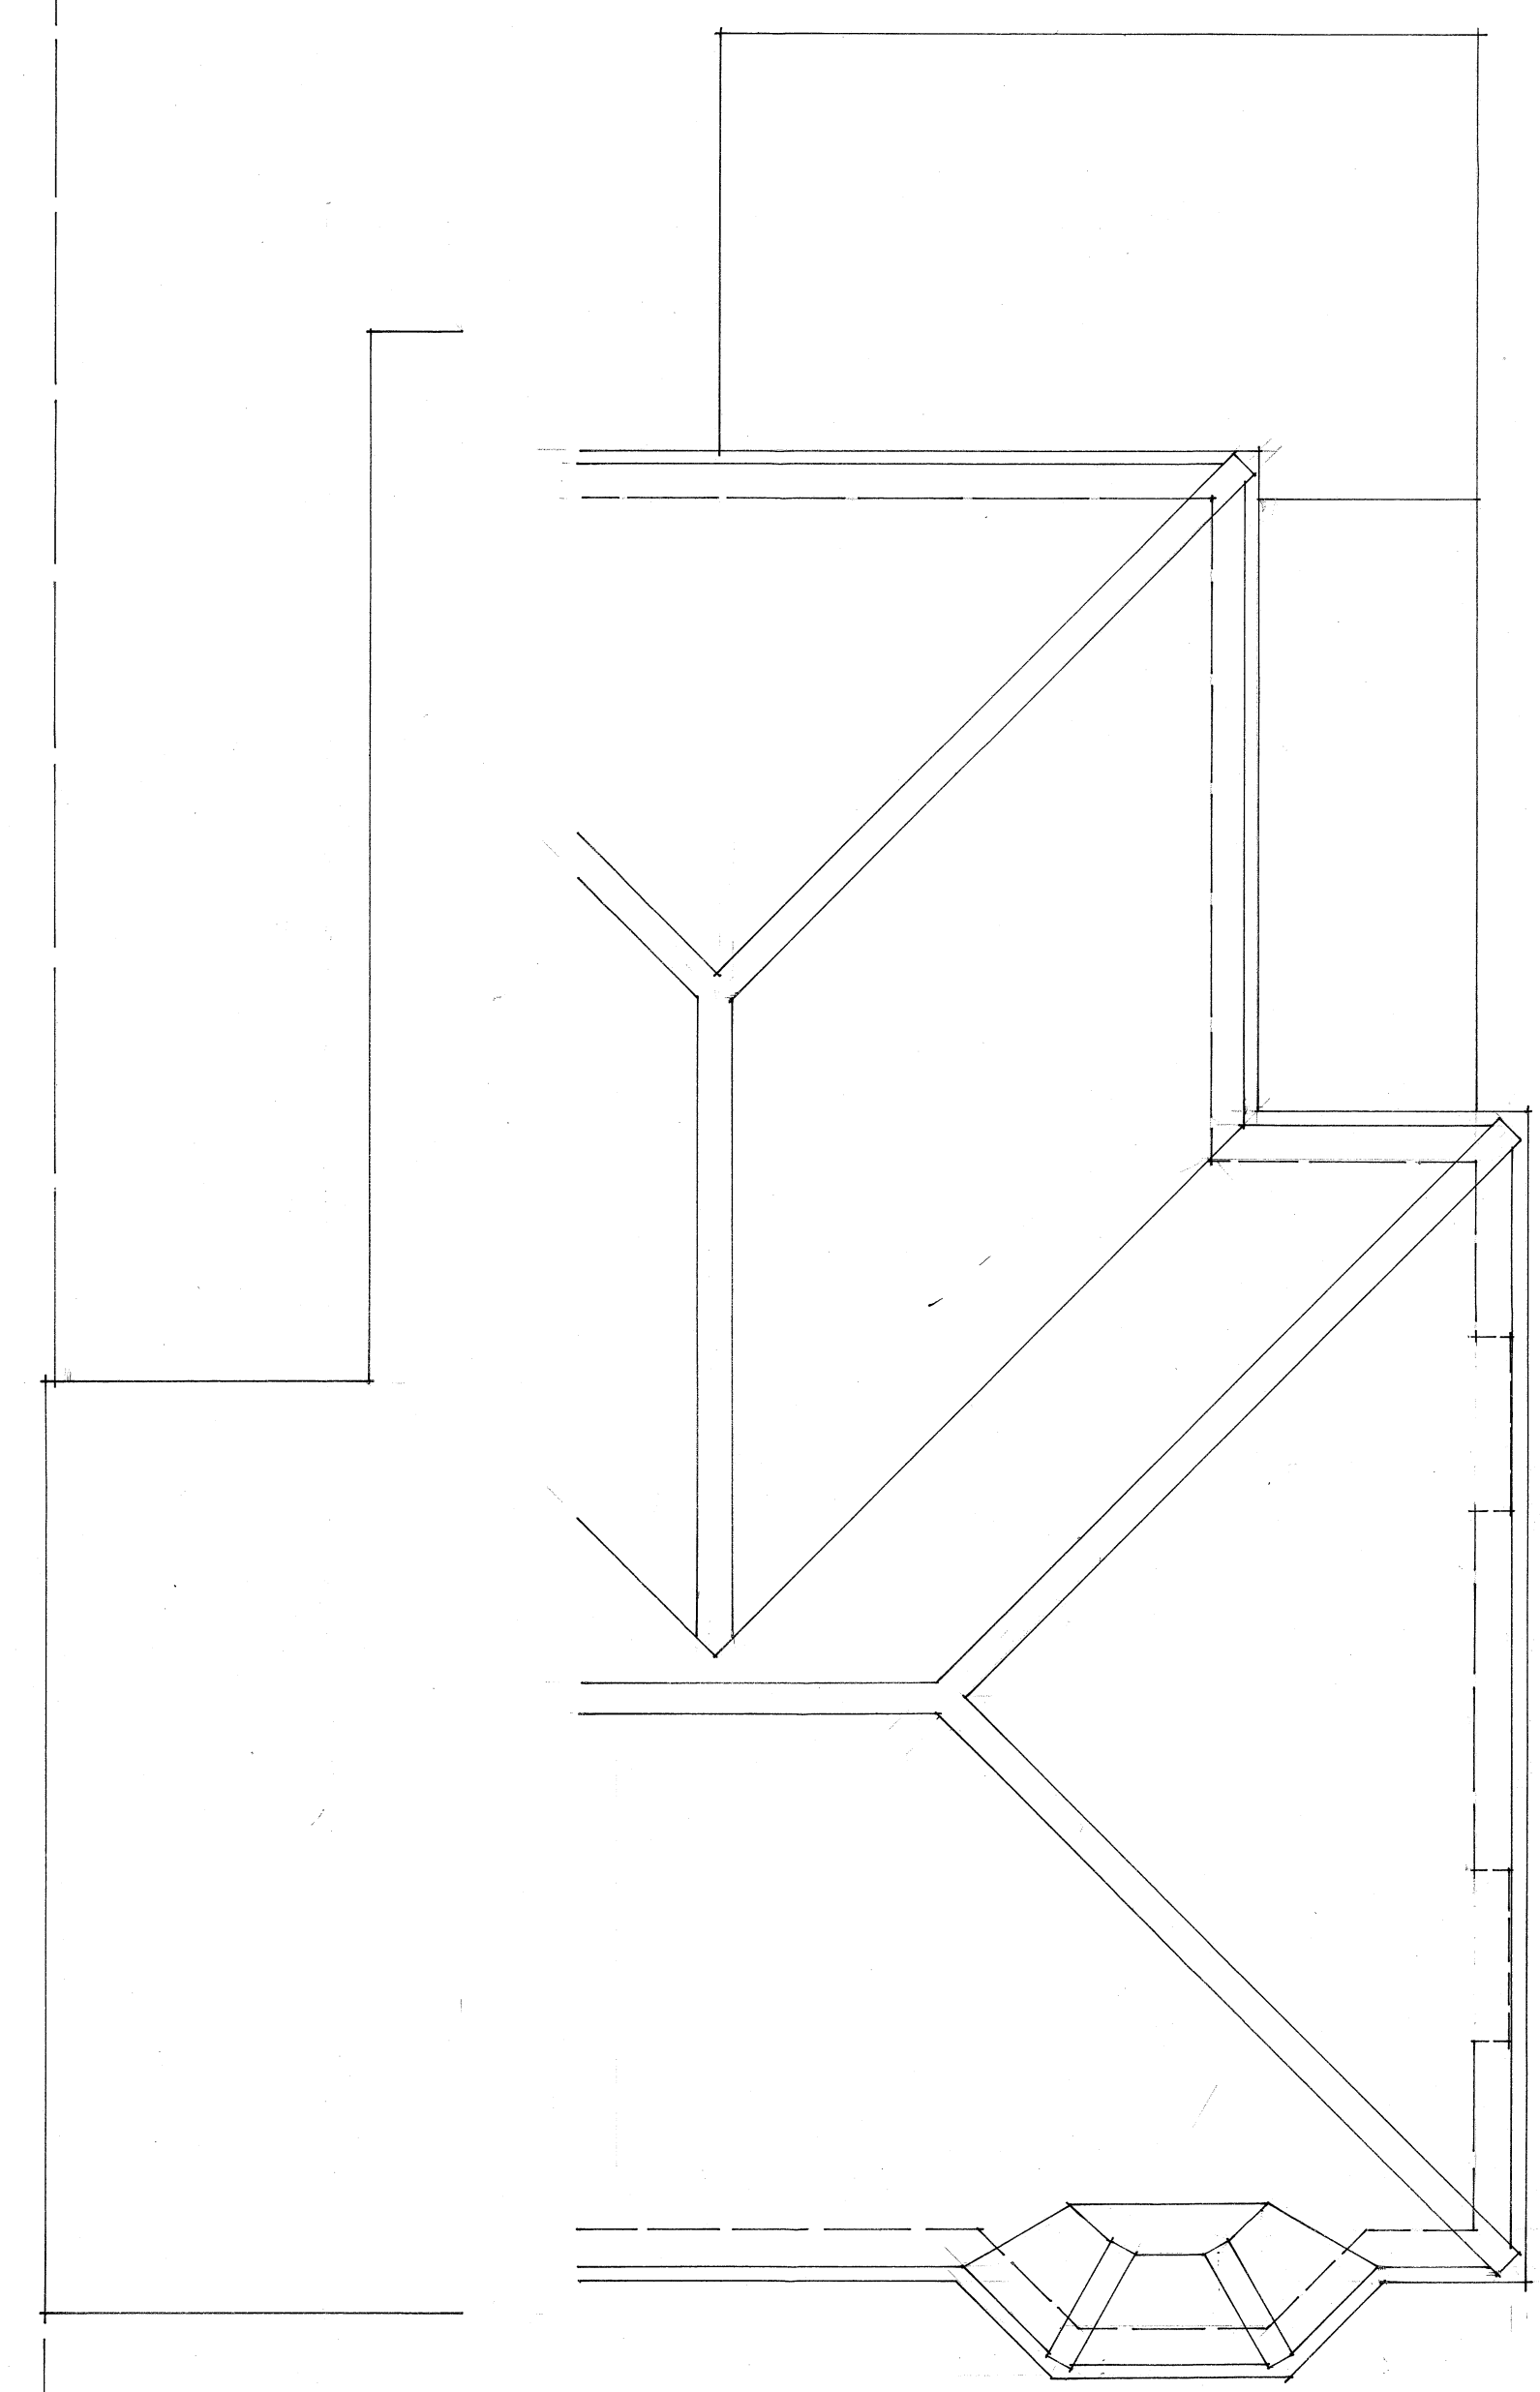
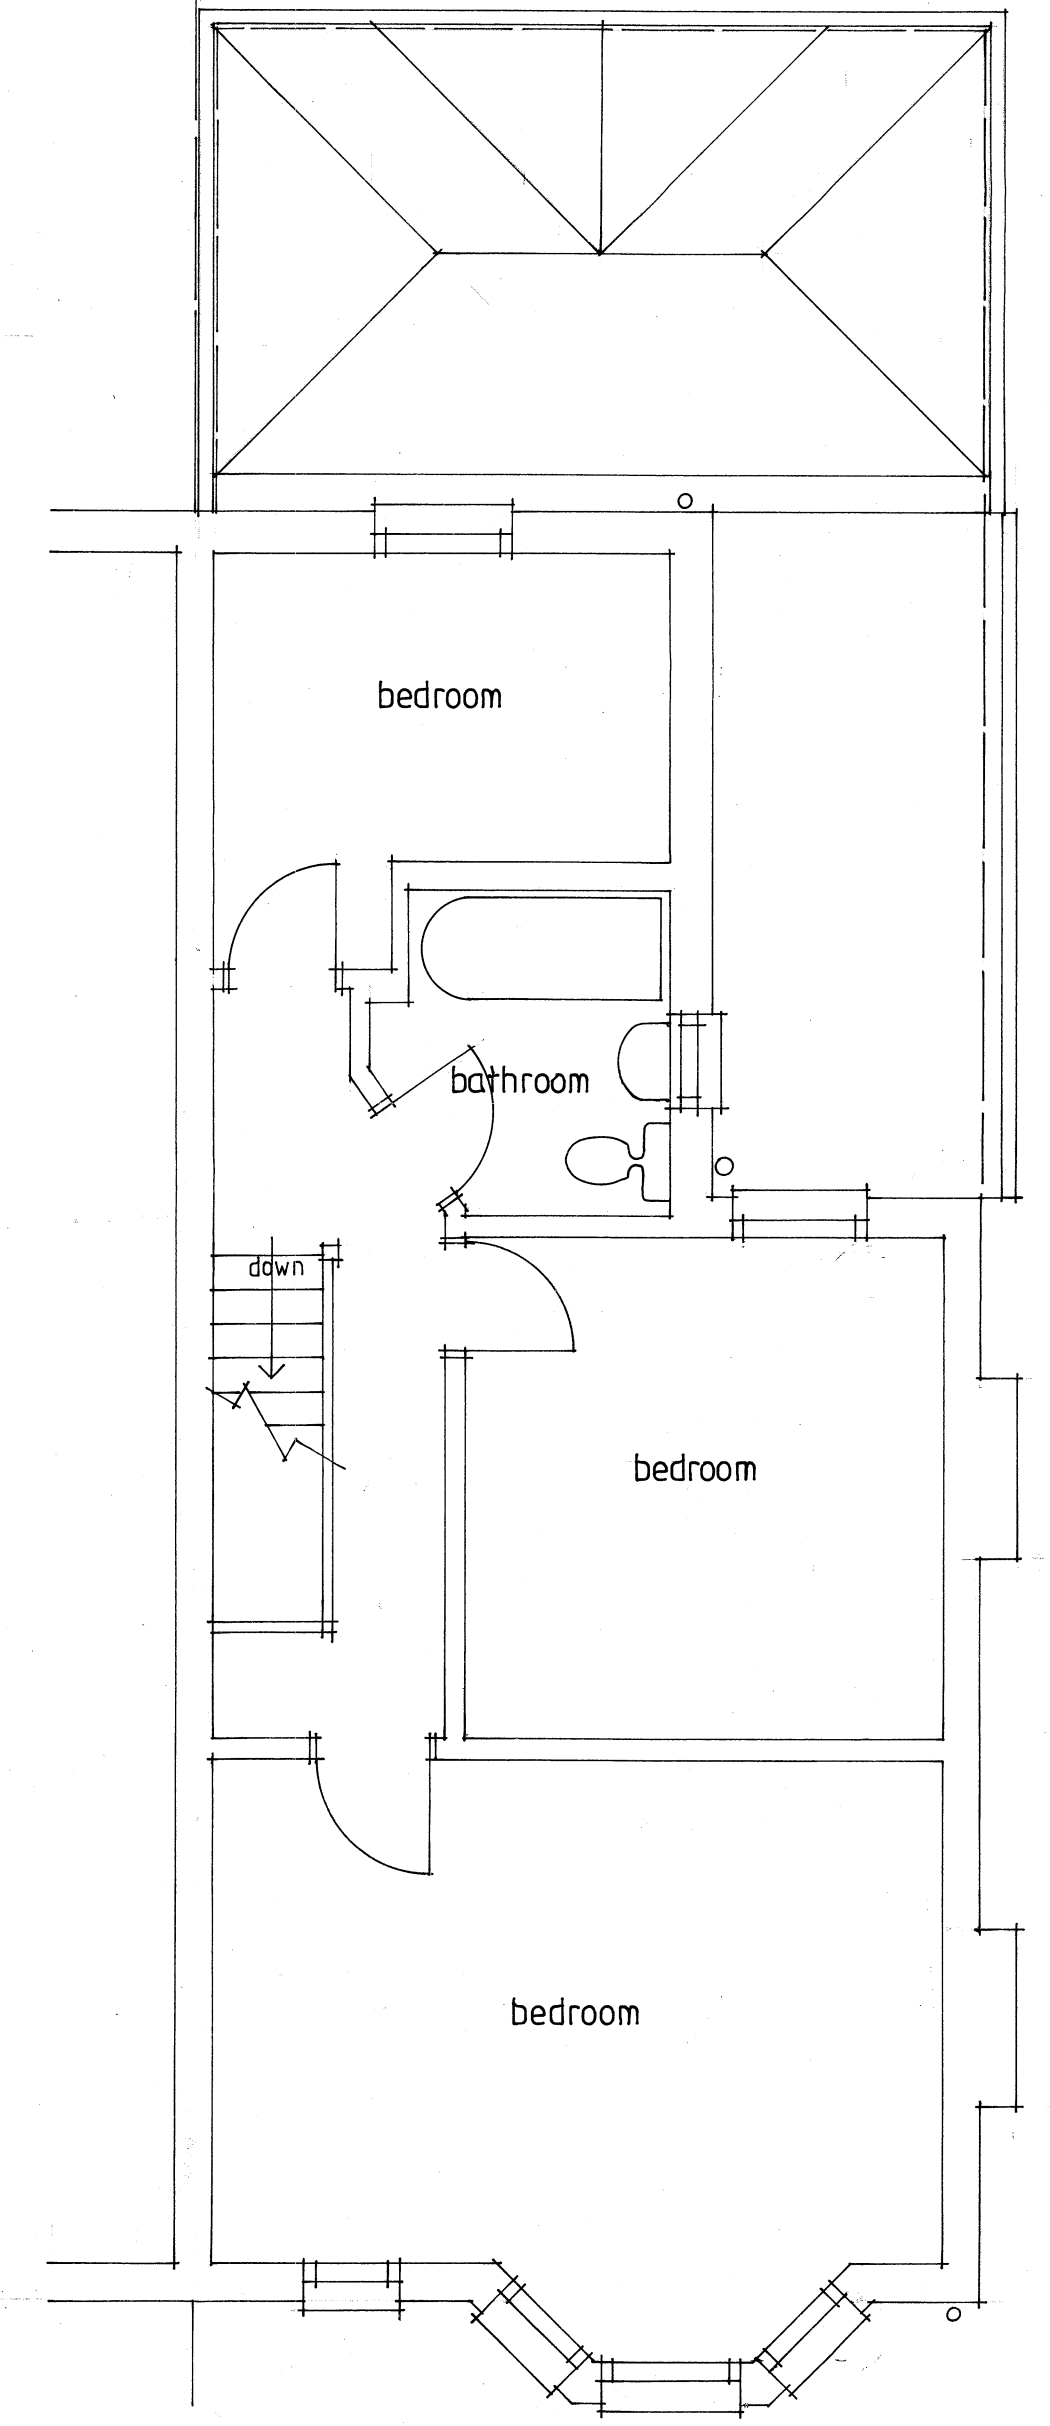


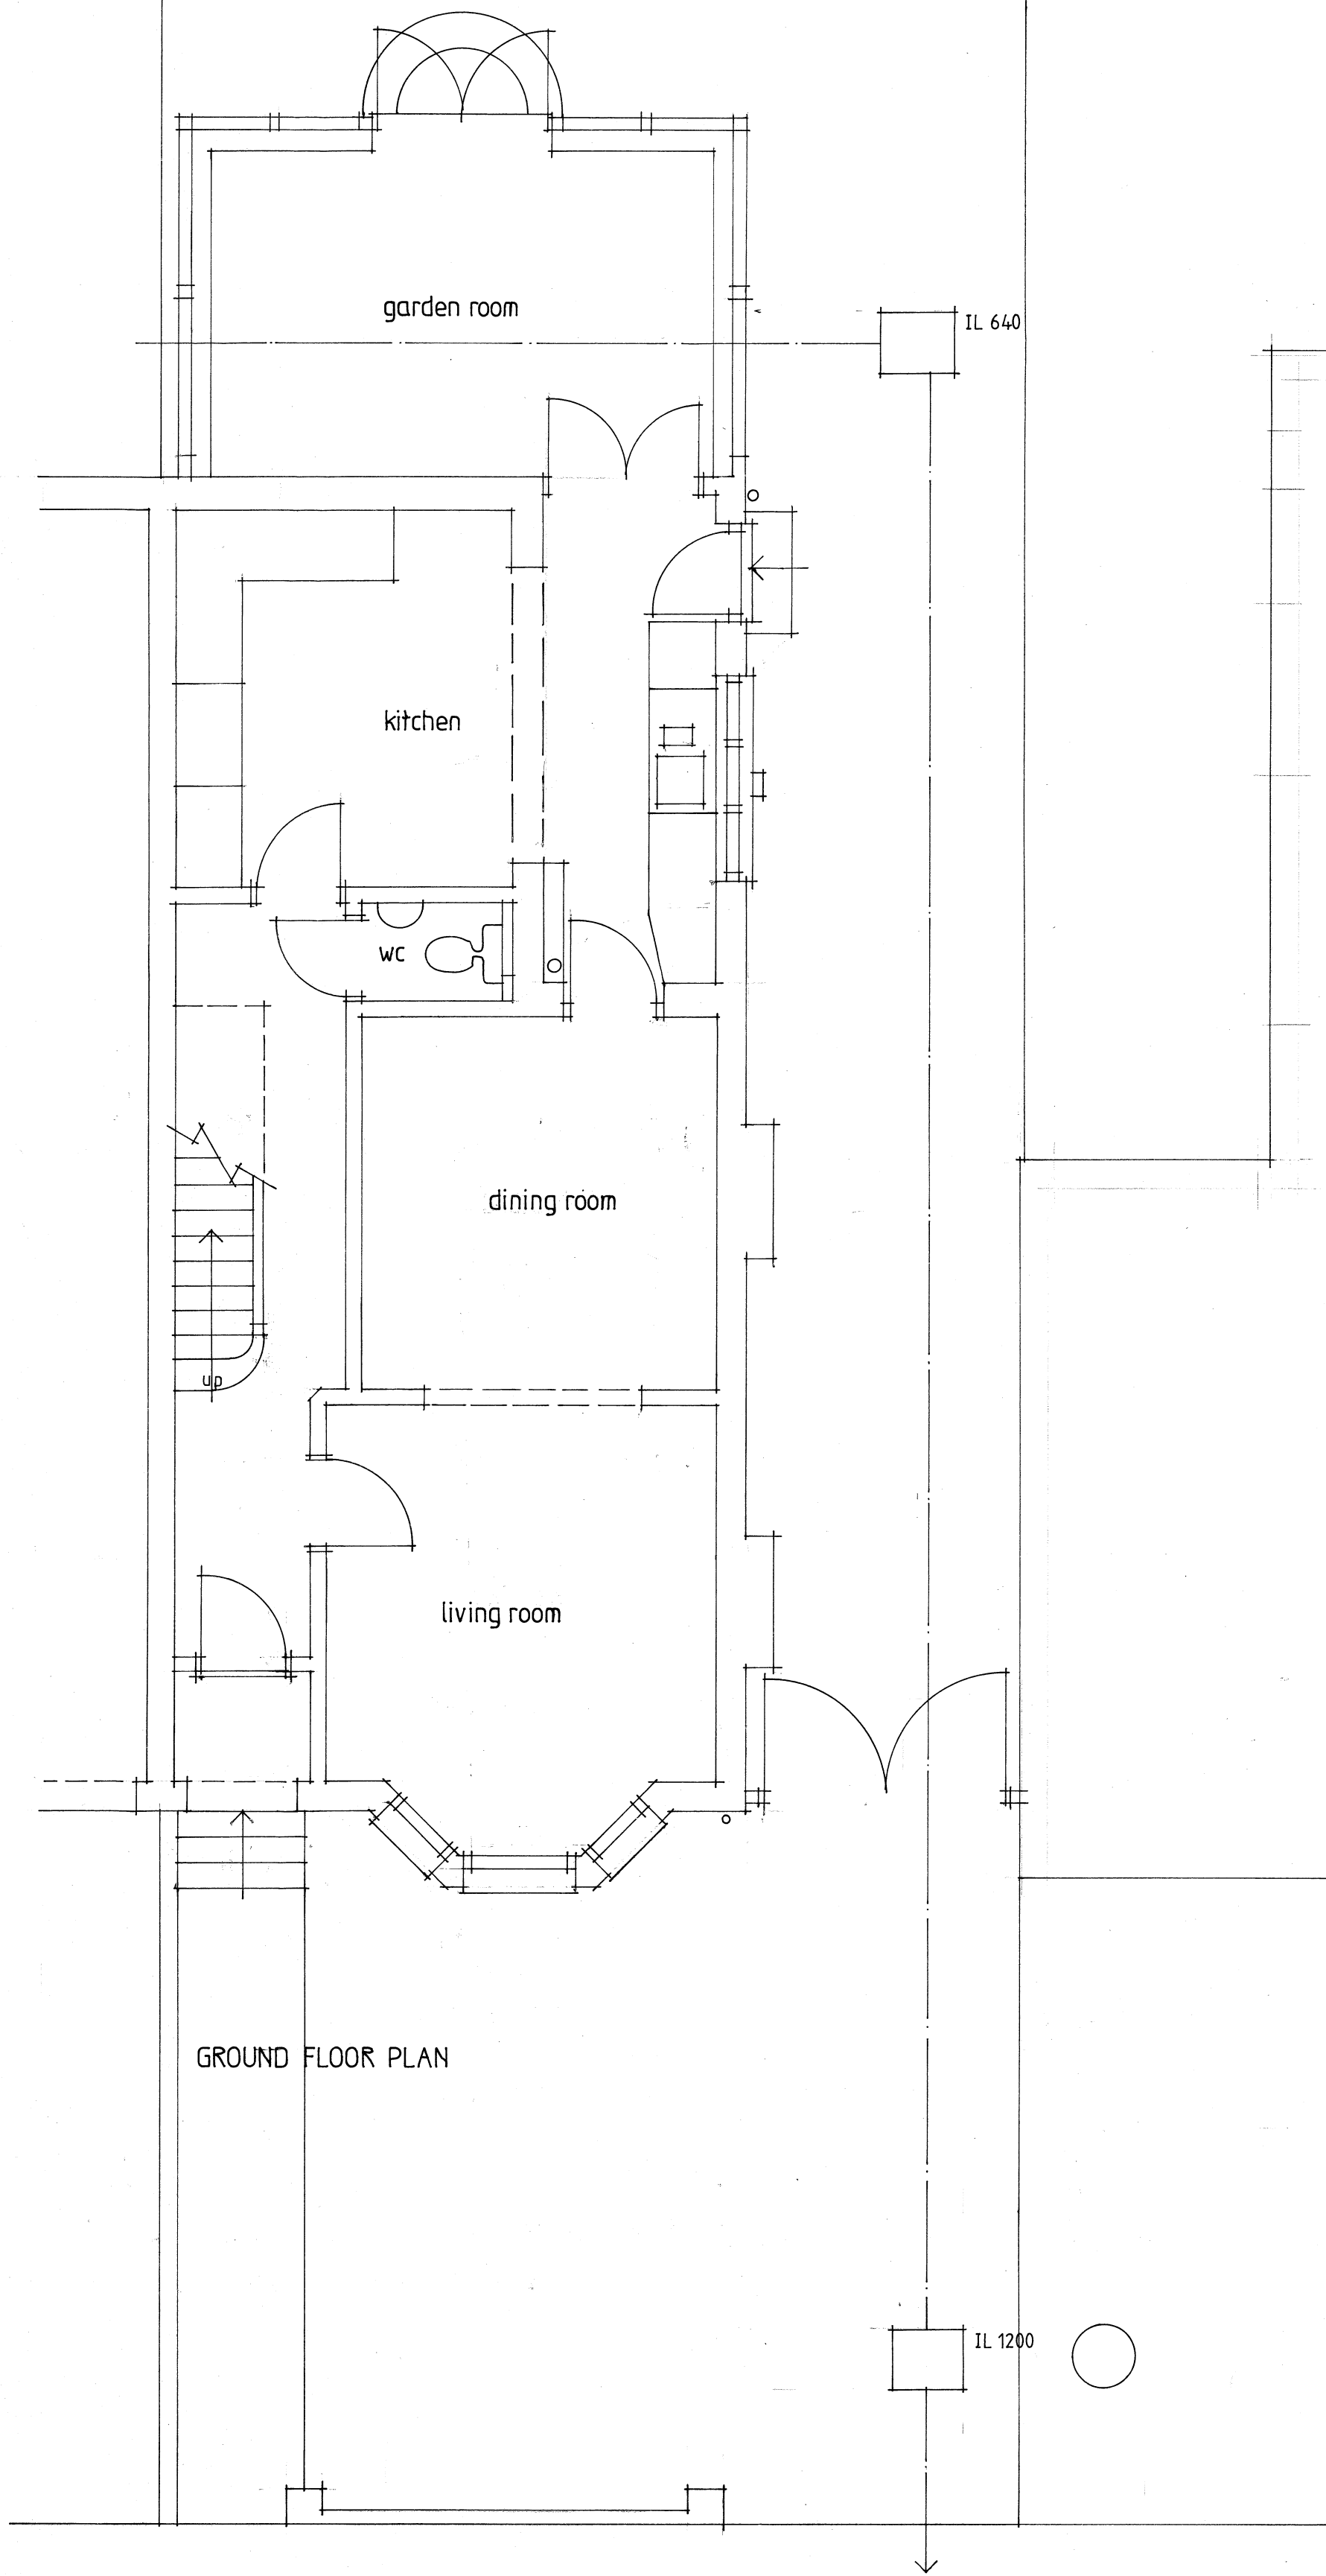

B	8.9.2020	Site/block plan added
A	12.3.2012	Revised for Bldg Regulations
ORCHARD ASSOCIATES 29 WEST STREET HARROW ON THE HILL MIDDLESEX client CLAIRE CLARK 020 8423 4866		
PROPOSED EXTENSION AND ALTERATION WORKS 22 REGINALD ROAD NORTHWOOD MIDDLESEX		
1:50	491	1
July 2011		B
EXISTING PLANS		