




FRONT ELEVATION




REAR ELEVATION

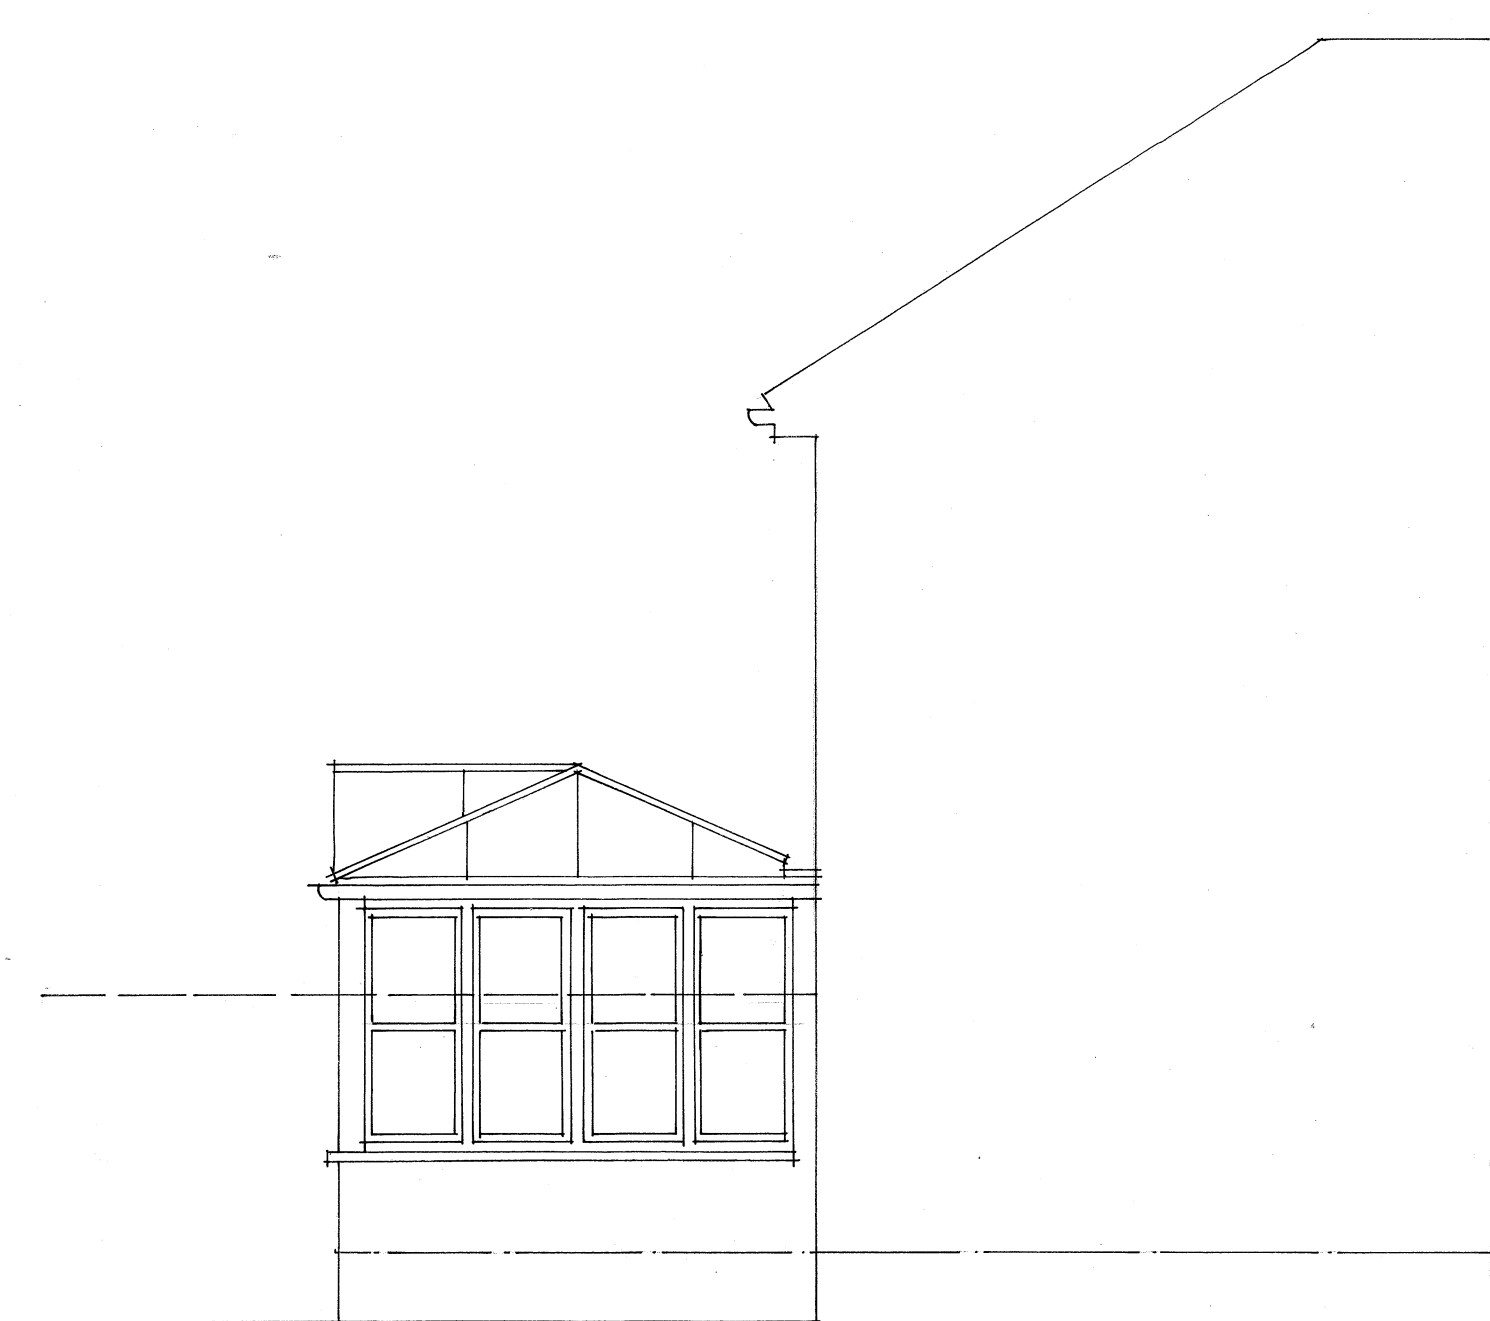

PART SIDE ELEVATION



SIDE ELEVATION

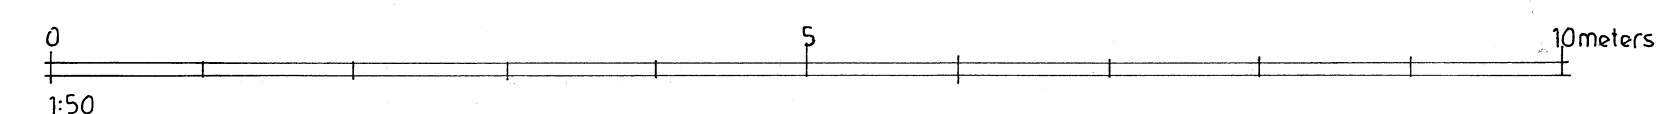

A	8-9-2020	Revised drawing
ORCHARD ASSOCIATES 29 WEST STREET HARROW-ON-THILL MIDDLESEX		
client		020-8423-4866
CLAIRE CLARK		
PROPOSED EXTENSION AND ALTERATION WORKS 22 REGINALD ROAD NORTHWOOD MIDDLESEX		
1:50	491	2
July 2011		A