





FRONT ELEVATION



REAR ELEVATION

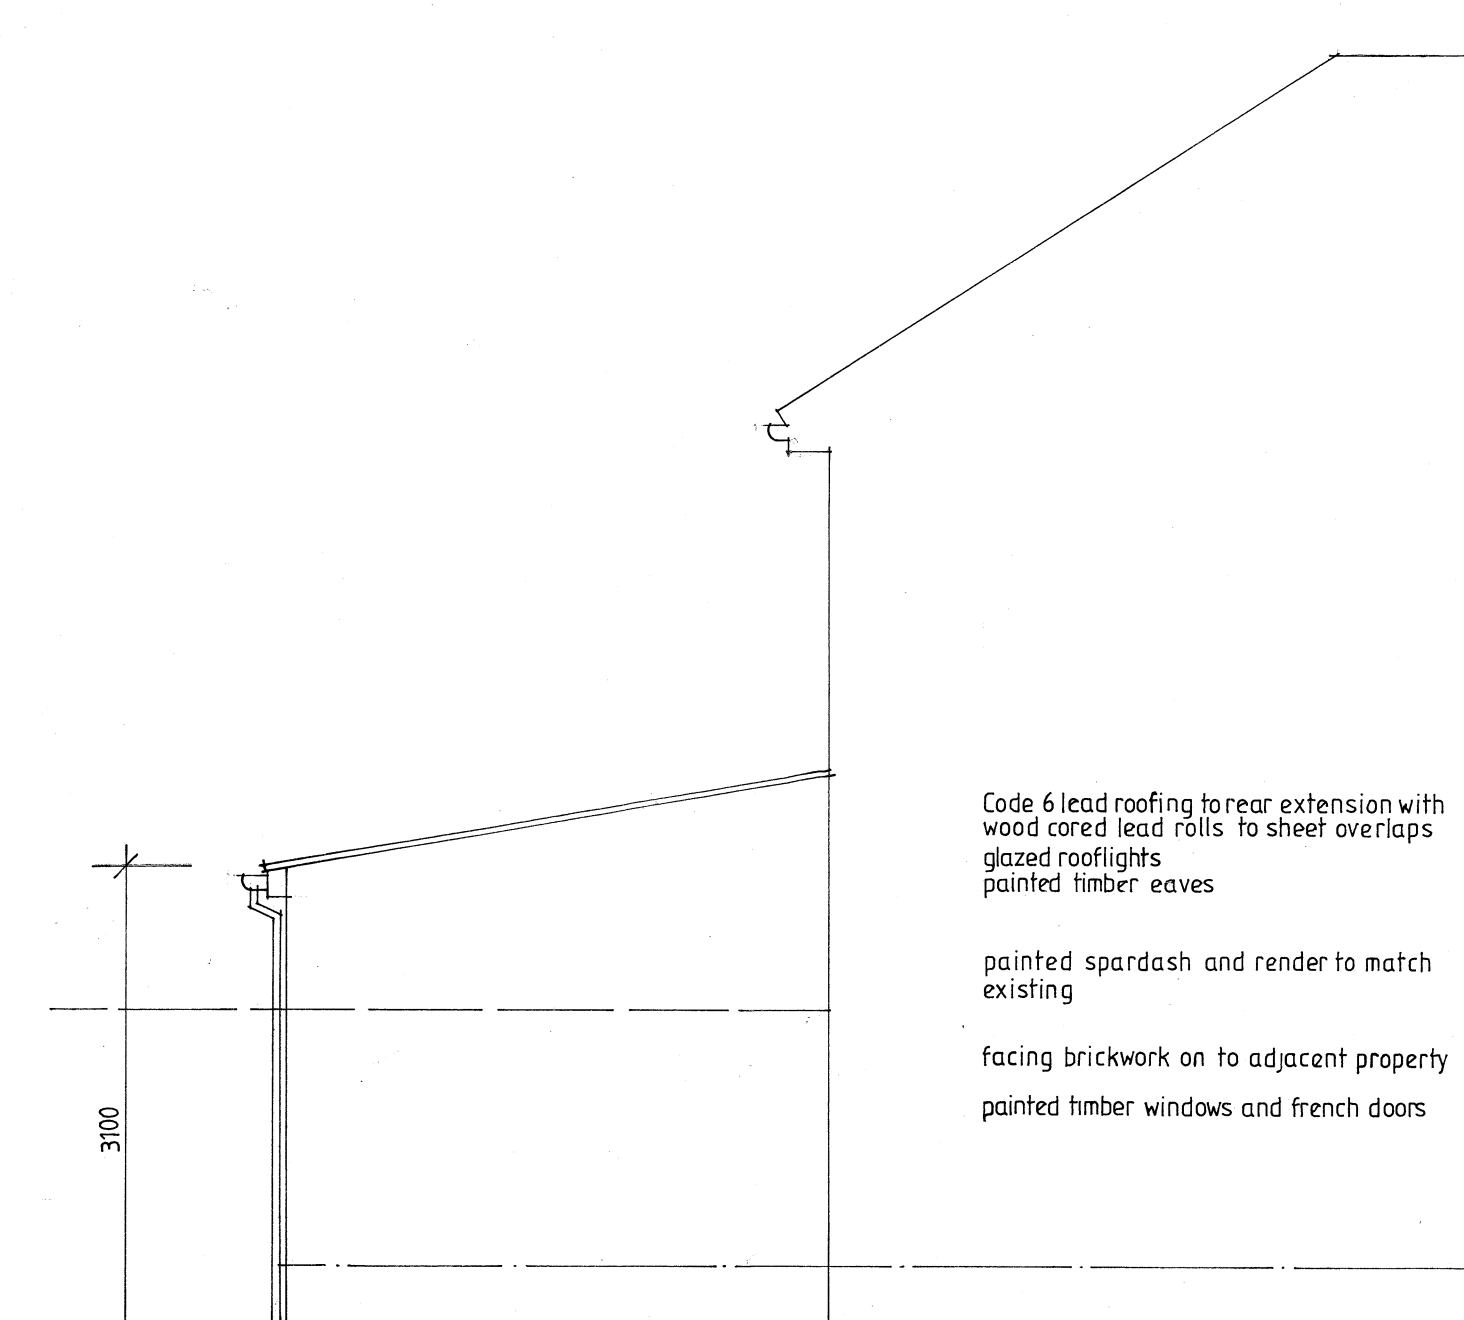

SIDE ELEVATION

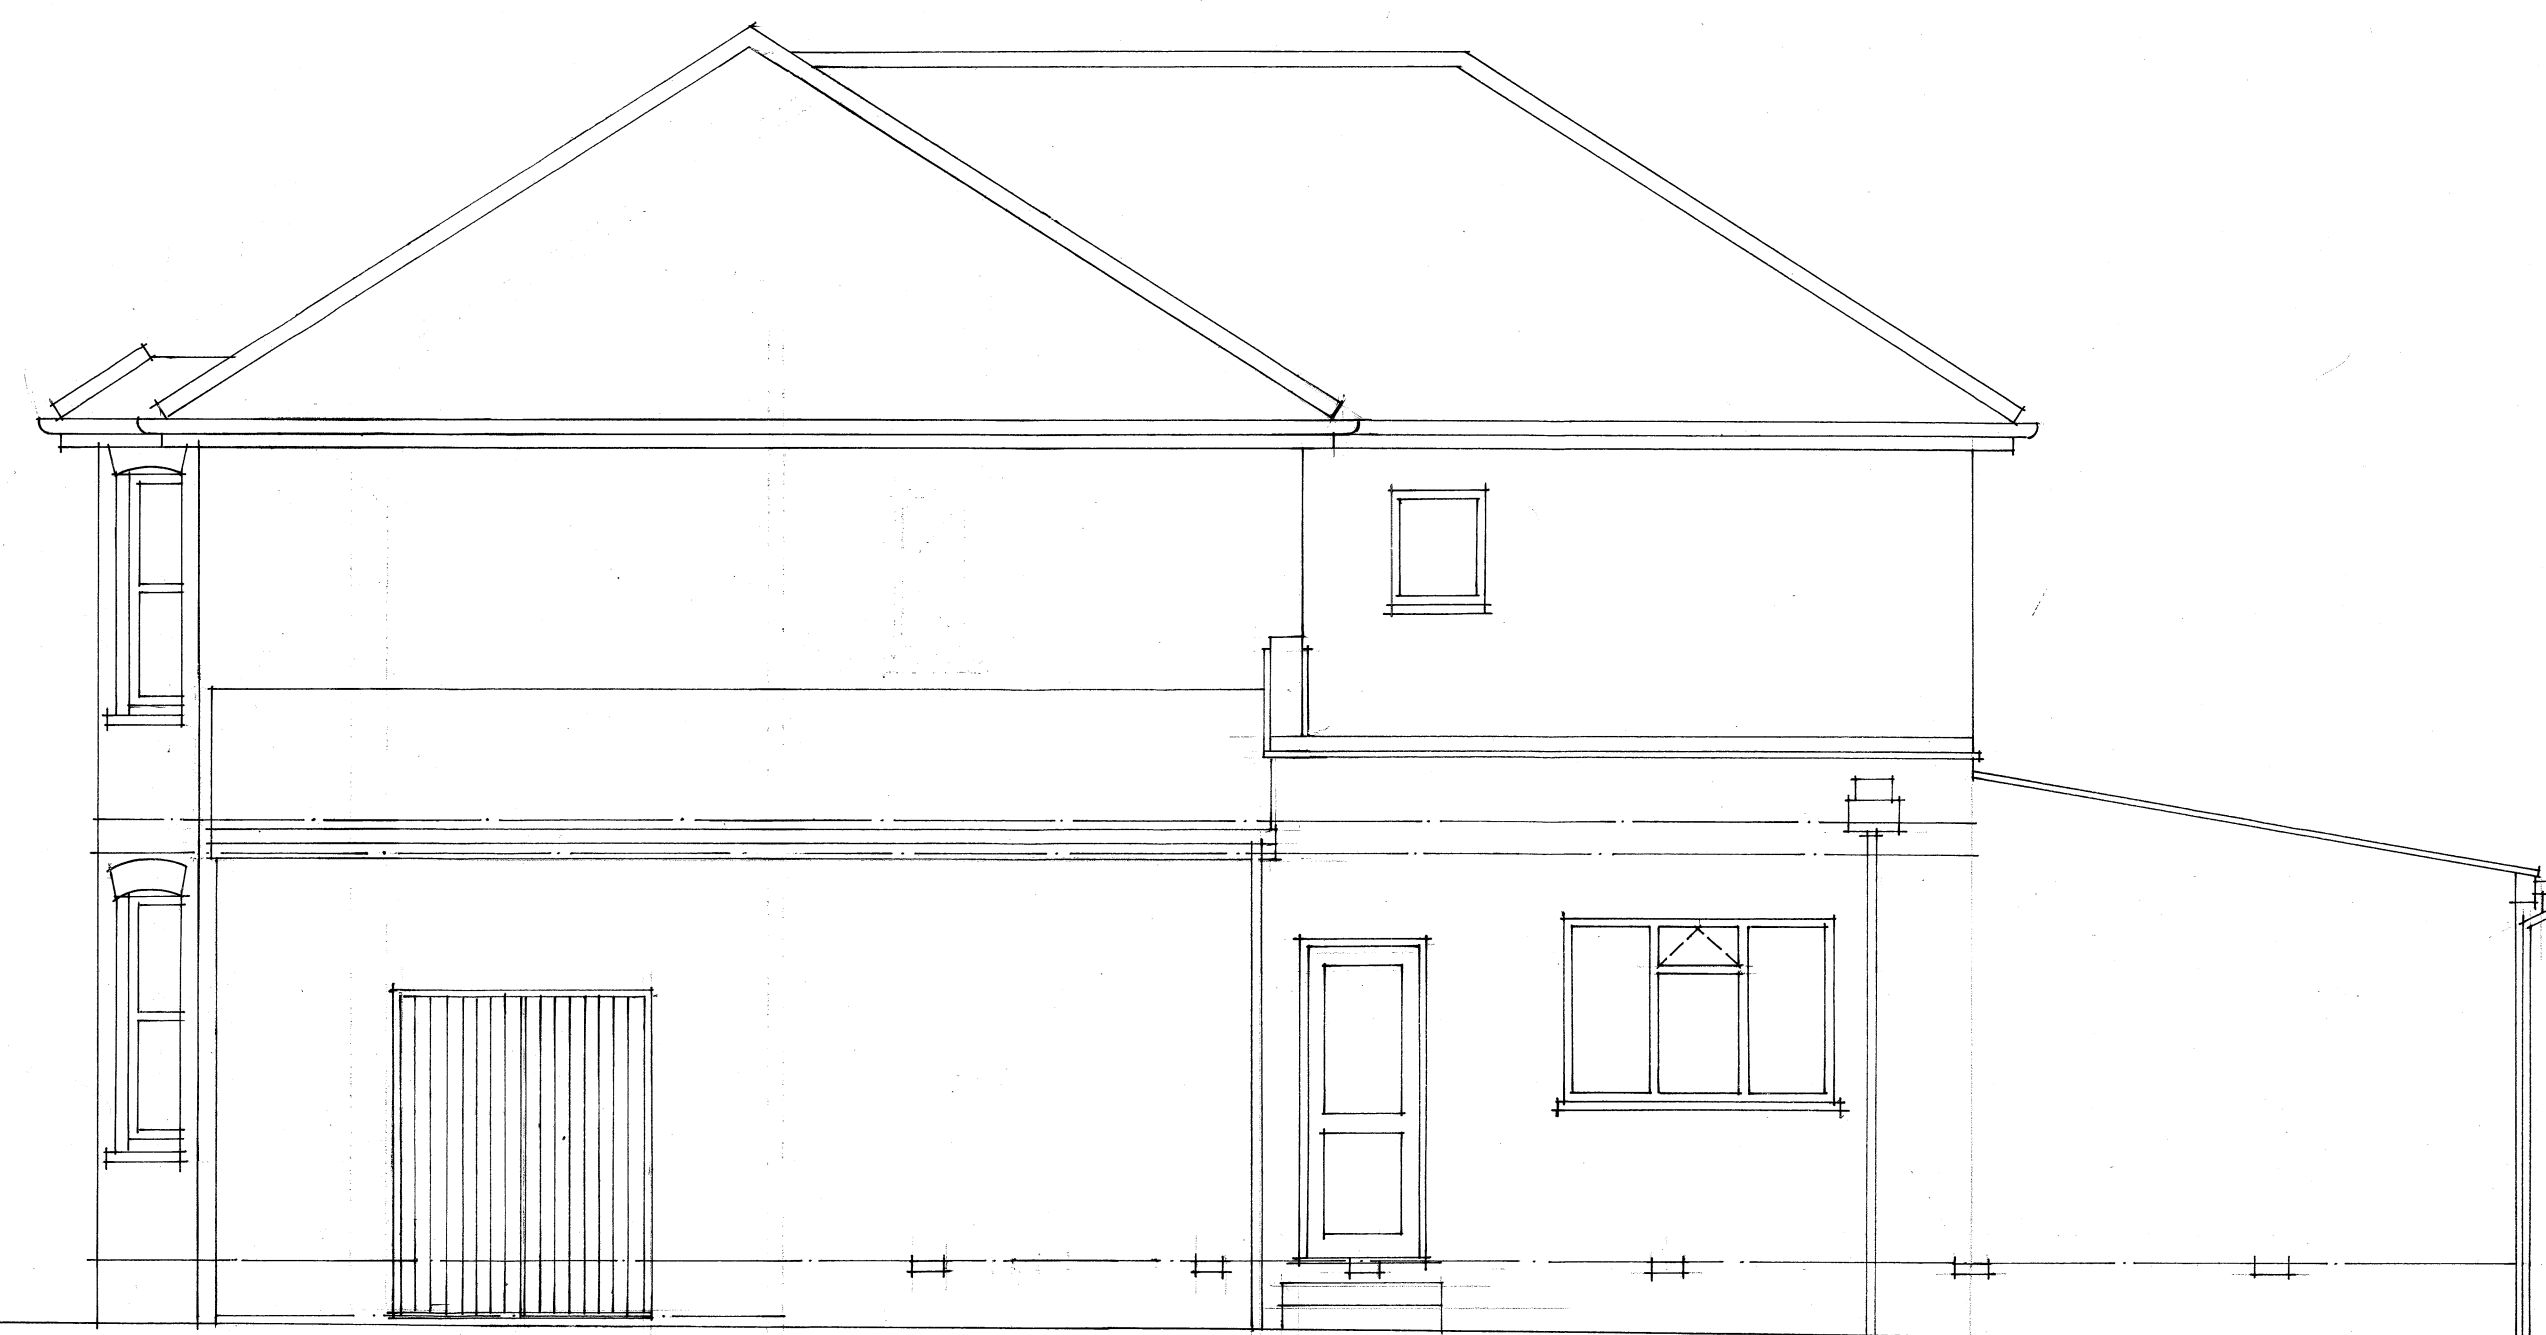


SIDE ELEVATION

brick on edge on creasing tile parapet wall to side extension concealing flat roof and lantern light.

obscured glass to kitchen window in flank wall with fixed casements and openable top light.

painted spandash and render to match existing to extensions side and rear elevations

air bricks at max. 2.0m centres

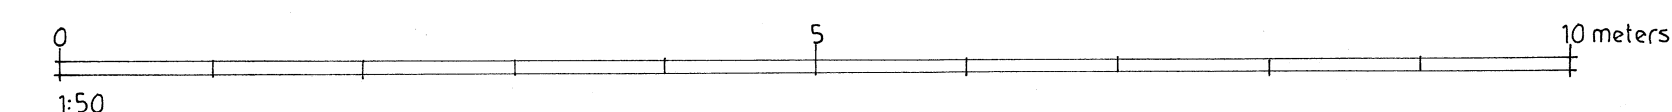

C	8.9.2020	Revised elevations
B	24.8.2016	Revised for tender
A	12.3.2012	Revised for Ekg. Regulations

ORCHARD ASSOCIATES
29 WEST STREET
HARROW-ON-THE-HILL
MIDDLESEX

020 8423 4866

client
CLAIRE CLARK

PROPOSED EXTENSION AND ALTERATION WORKS
22 REGINALD ROAD
NORTHWOOD
MIDDLESEX

PROPOSED ELEVATIONS

1:50	491	4	C
July 2011			
<i>Printed name</i>			