




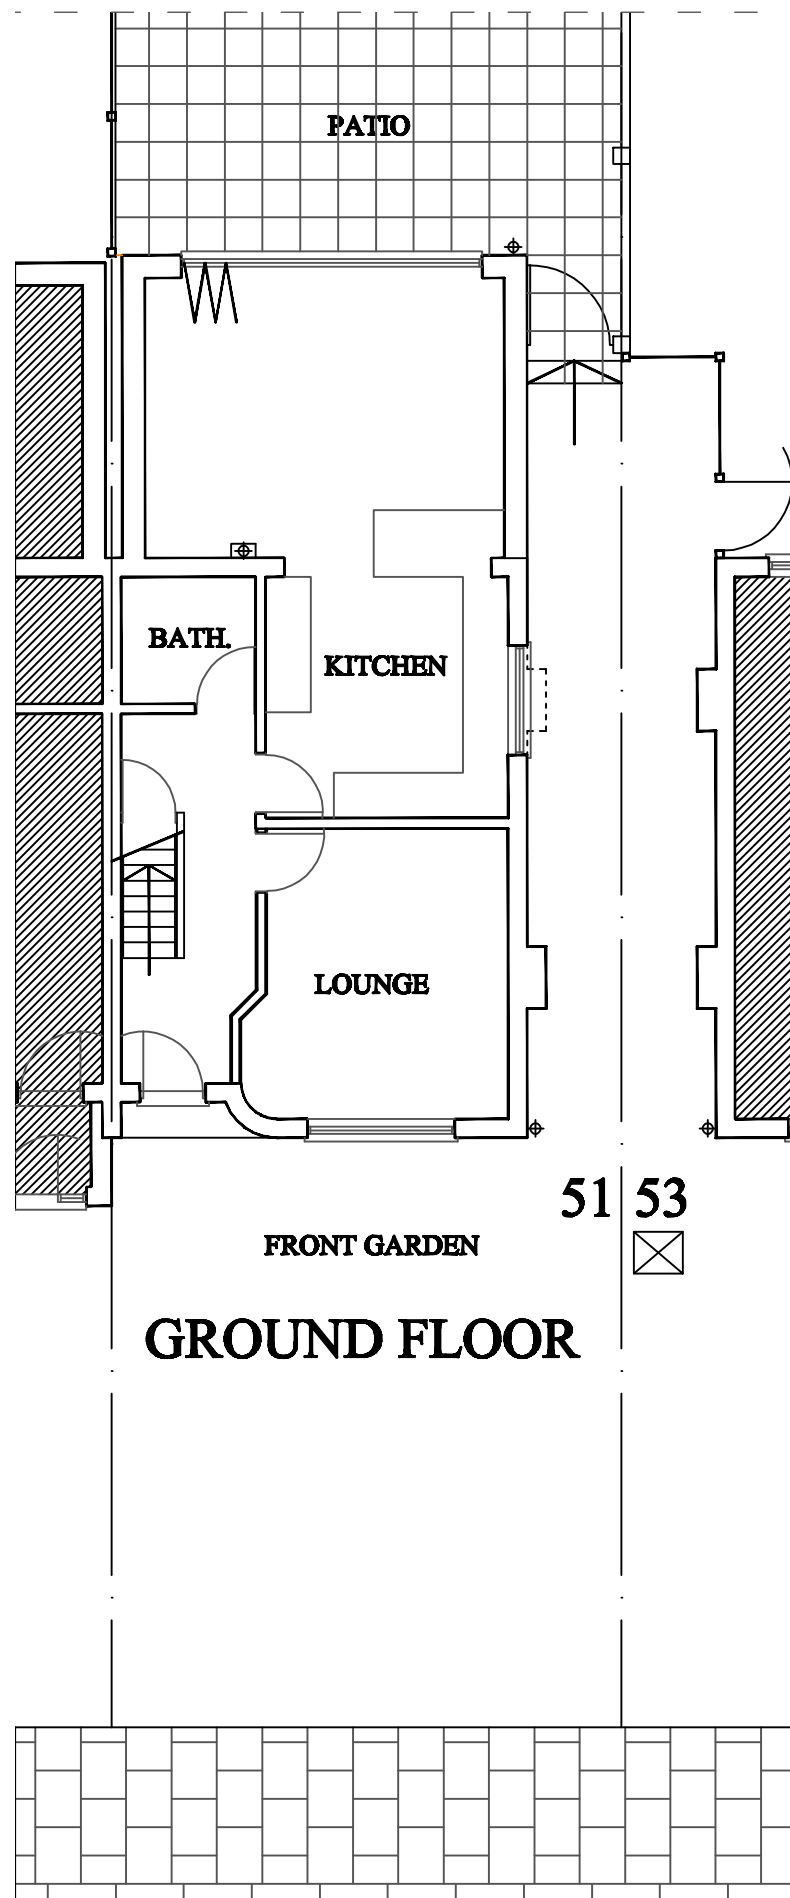

GROUND FLOOR

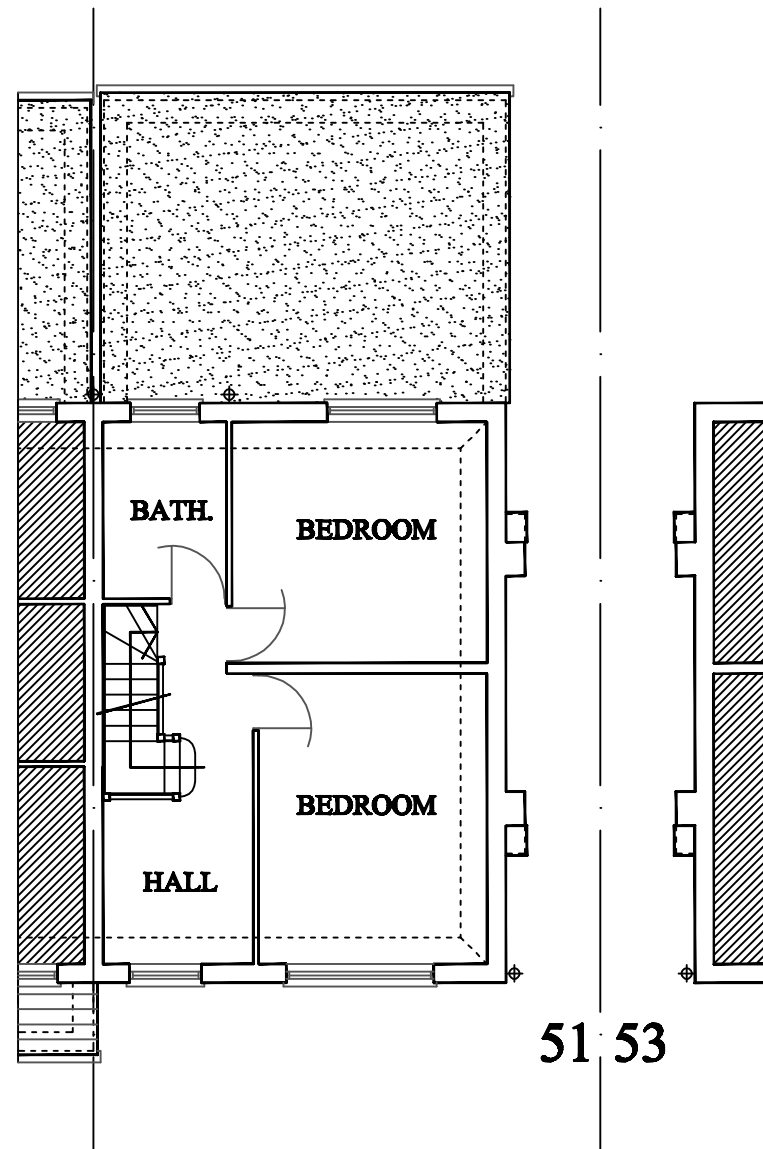

FIRST FLOOR

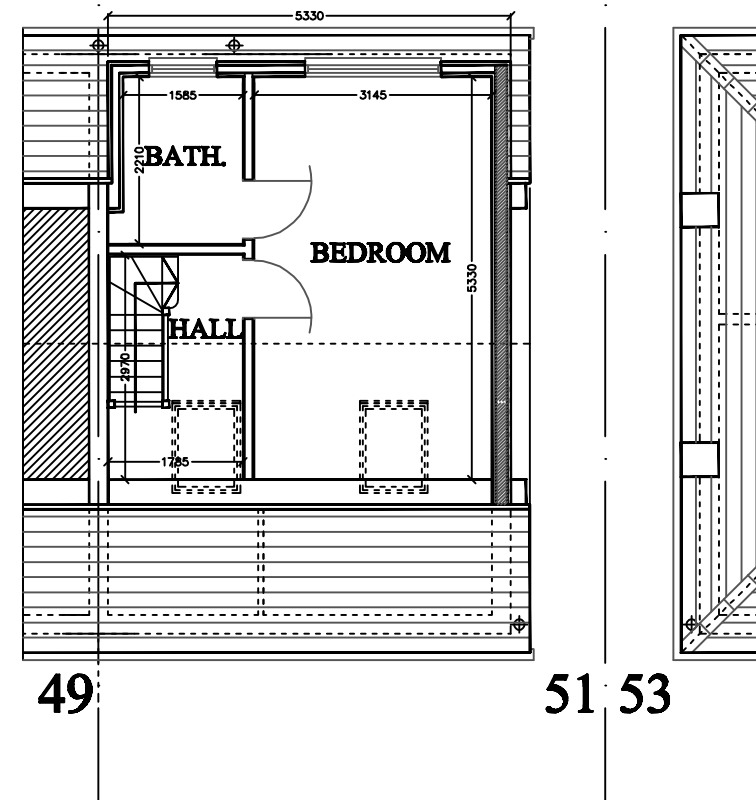

SECOND FLOOR



© 2000
B. L. BHARADIA, *BSc Arch, M.A. Arch*,
17 POPE CLOSE,
FELTHAM,
MIDDX. TW14 9PQ.
bharadia.bharat@yahoo.co.uk
tel: 07913 536633

PROJECT
51 LOTHIAN AVENUE,
HAYES UB4 0EG.

DRAWING TITLE
PROPOSED PLANS

STATUS
PLANNING

SCALES
1:100 @ A3

BY
BB

DATE
21.07.2021

CHECKED BY
BB

DRAWING NO.
2021(AR)18-04

REV.
--