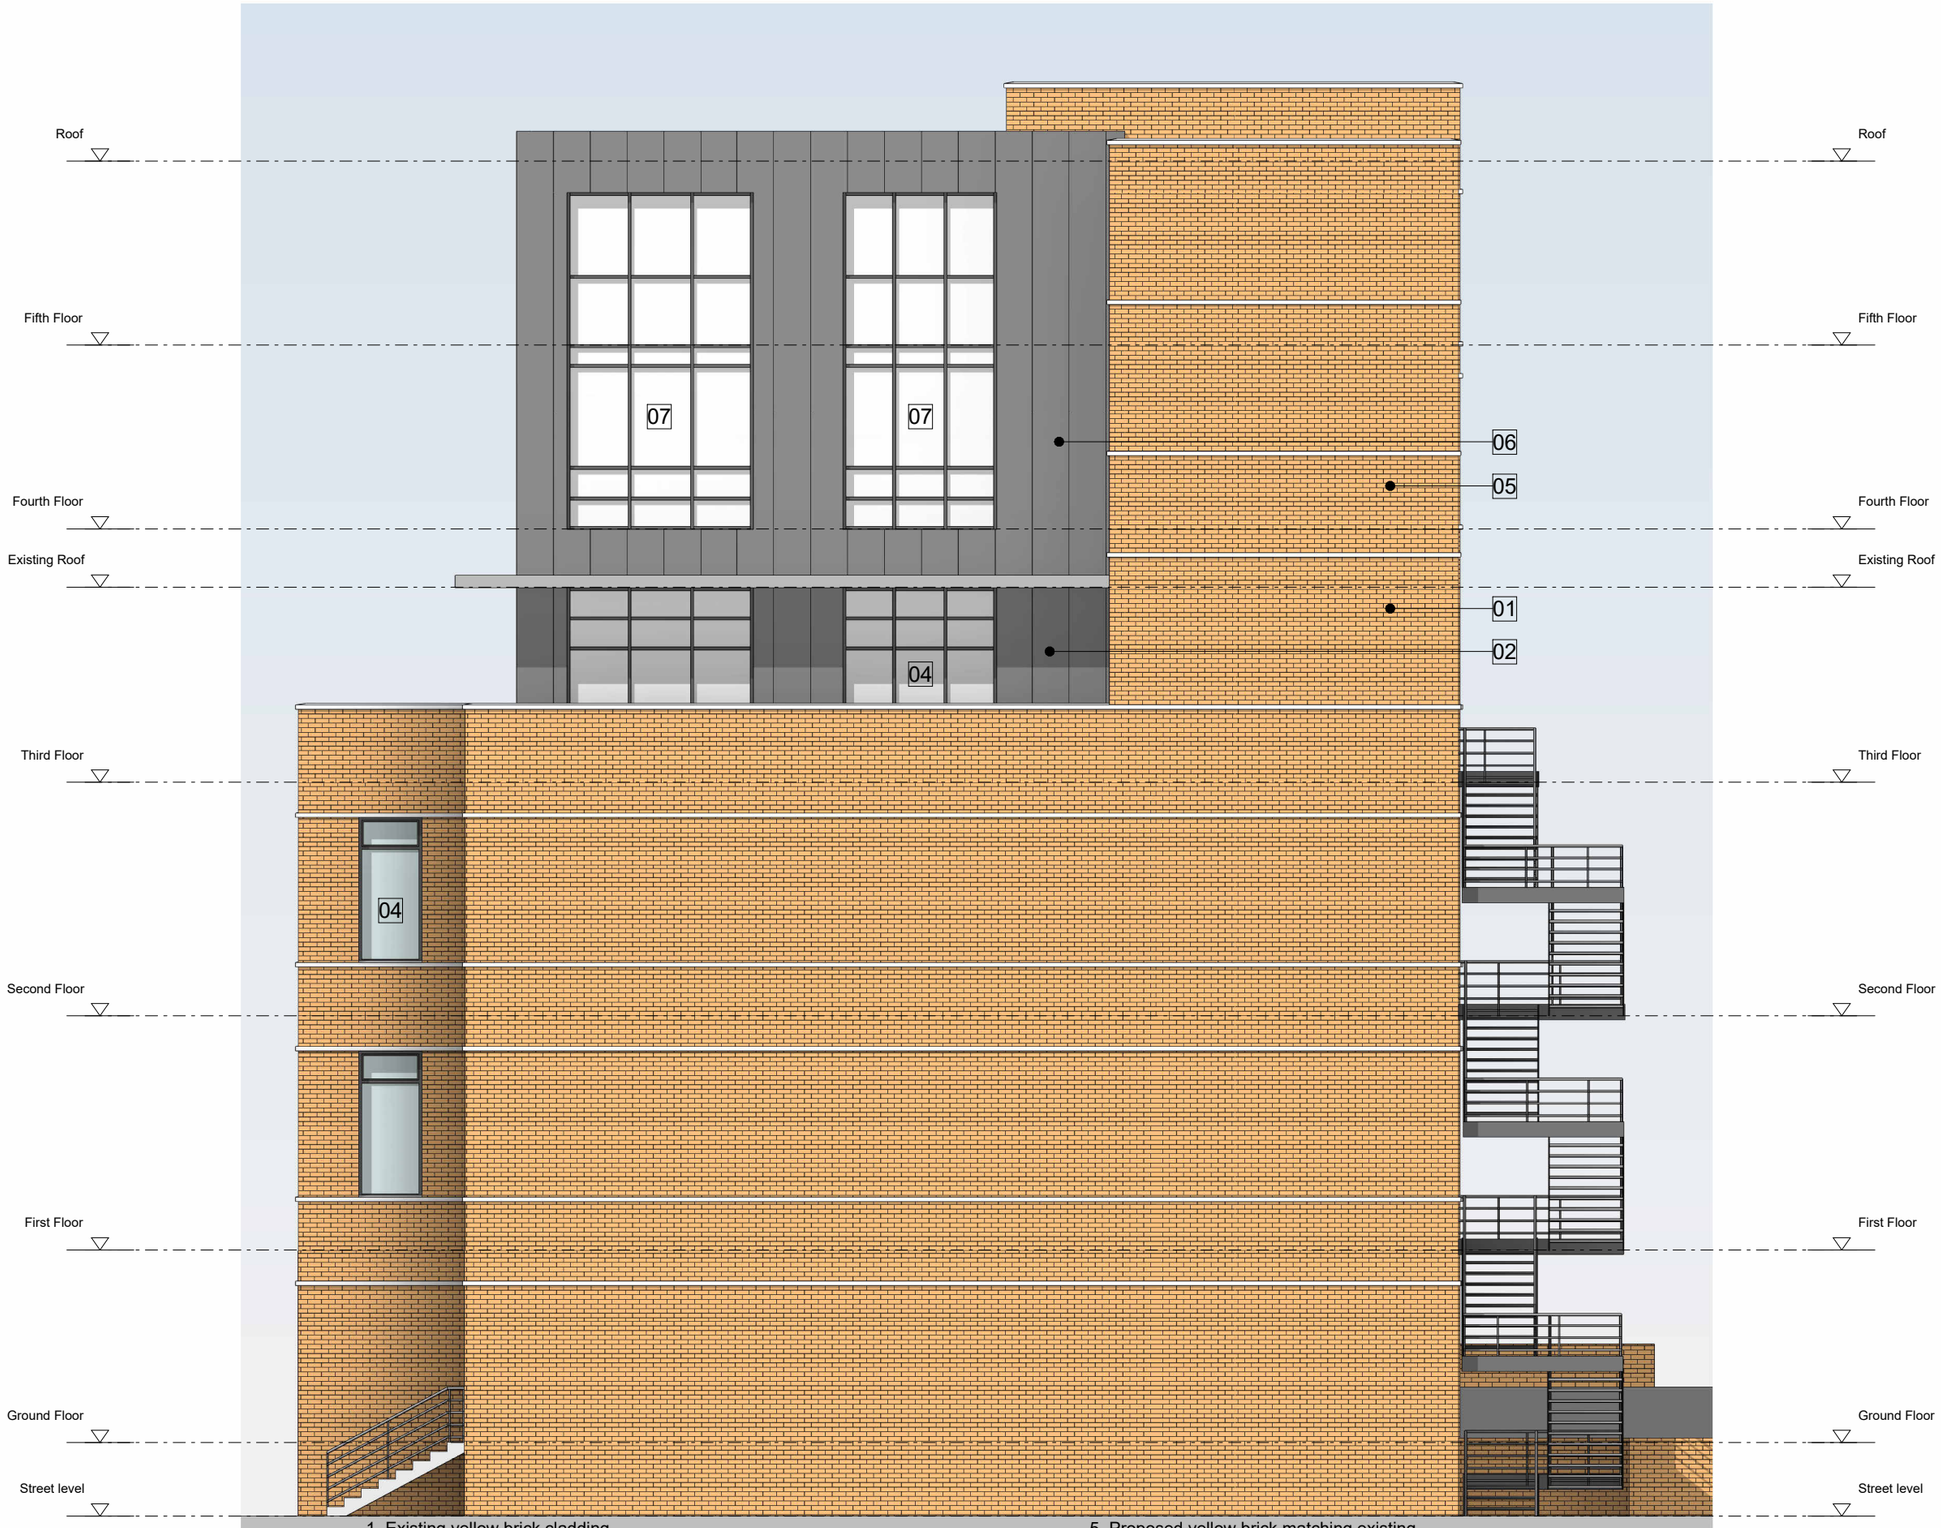

1. Existing yellow brick cladding
2. Existing grey metal cladding
3. Existing light grey metal banding
4. Existing light grey curtain wall/windows with transparent glass and glass faced opaque panels
5. Proposed yellow brick matching existing
6. Proposed grey standing seam metal cladding
7. Proposed grey curtain wall matching existing
8. Grey metal plant screen
9. Proposed grey metal stairs

Scale -1:100

0m 2.5m 5m

Rohacs Architects

Produced by:	Client:	Project:	Drawing Title:		Scale @ A3:	Date of First Issue:	Drawing No:
Rohacs Architects Ltd 55 Whitfield Street, London, W1T 4AH	Hempel (Uxbridge) Limited 381-383 City Road London. EC1V 1NW	Eagle Court 9 Vine Street, Uxbridge, UB8 1QE	Proposed Side 01 Elevation Planning Application	© 2024 Rohacs Architects Ltd. This document is copyright and may not be reproduced or used for other than the purpose indicated in the drawing title without the permission of the owner. Area figures in this drawing are approximate and relate to the likely areas of the building at the current stage of design. Any decisions made on the basis of these area figures, whether as to project viability, pre-letting, lease or sale agreements and the like, should make allowance for design development, accurate site survey, site levels and site dimensions, construction methods and building tolerances, Local Authority and Statutory consents. Do not scale from this drawing except for town planning purposes! This documentation is not for construction. Ordinance Survey data contained herein is licensed for this project only. © Crown copyright and database rights 2024 Ordnance Survey 0100031673.	1 : 100	21/05/2024	PL303