

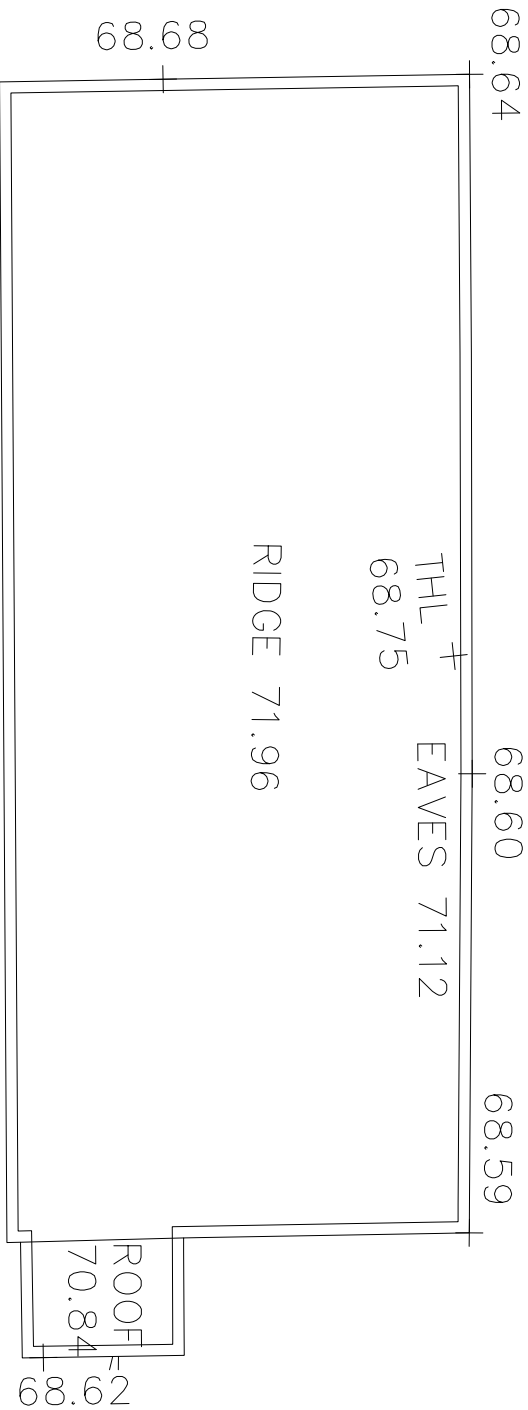


Garden Building

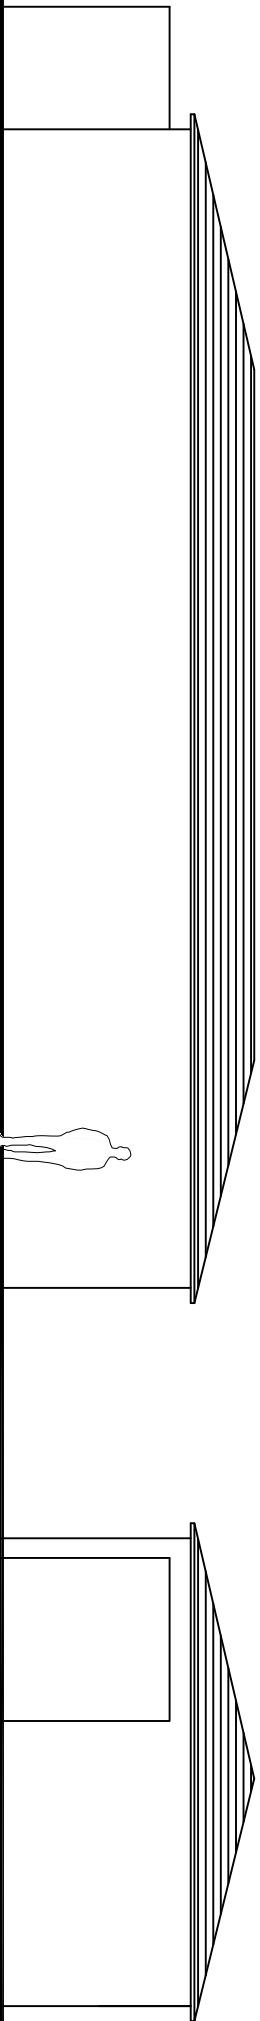

First Floor 98sqm (GEA)

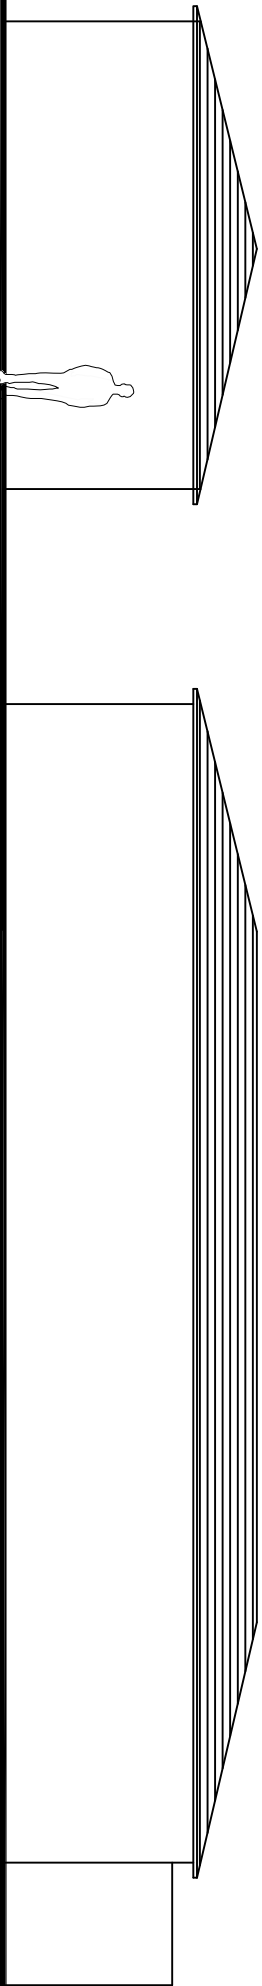

SCALE	Project Size
1:100	A3
DRAWINGS NO:	
WC 12	

--

DRAWING TITLE:
Existing garden building

SITE ADDRESS:
Woodlands
The Drive
Ickenham

R Clarke Planning Ltd
KEW FERRY FARM, RICKMANSWORTH ROAD
NORTH WOOD, MIDOX, MK45 2PF
TEL: 01908 445555
E-MAIL: RCLARKE@RCLARKE.CO.UK
Mobile number 077996 20153

**R Clarke
Planning Ltd**