


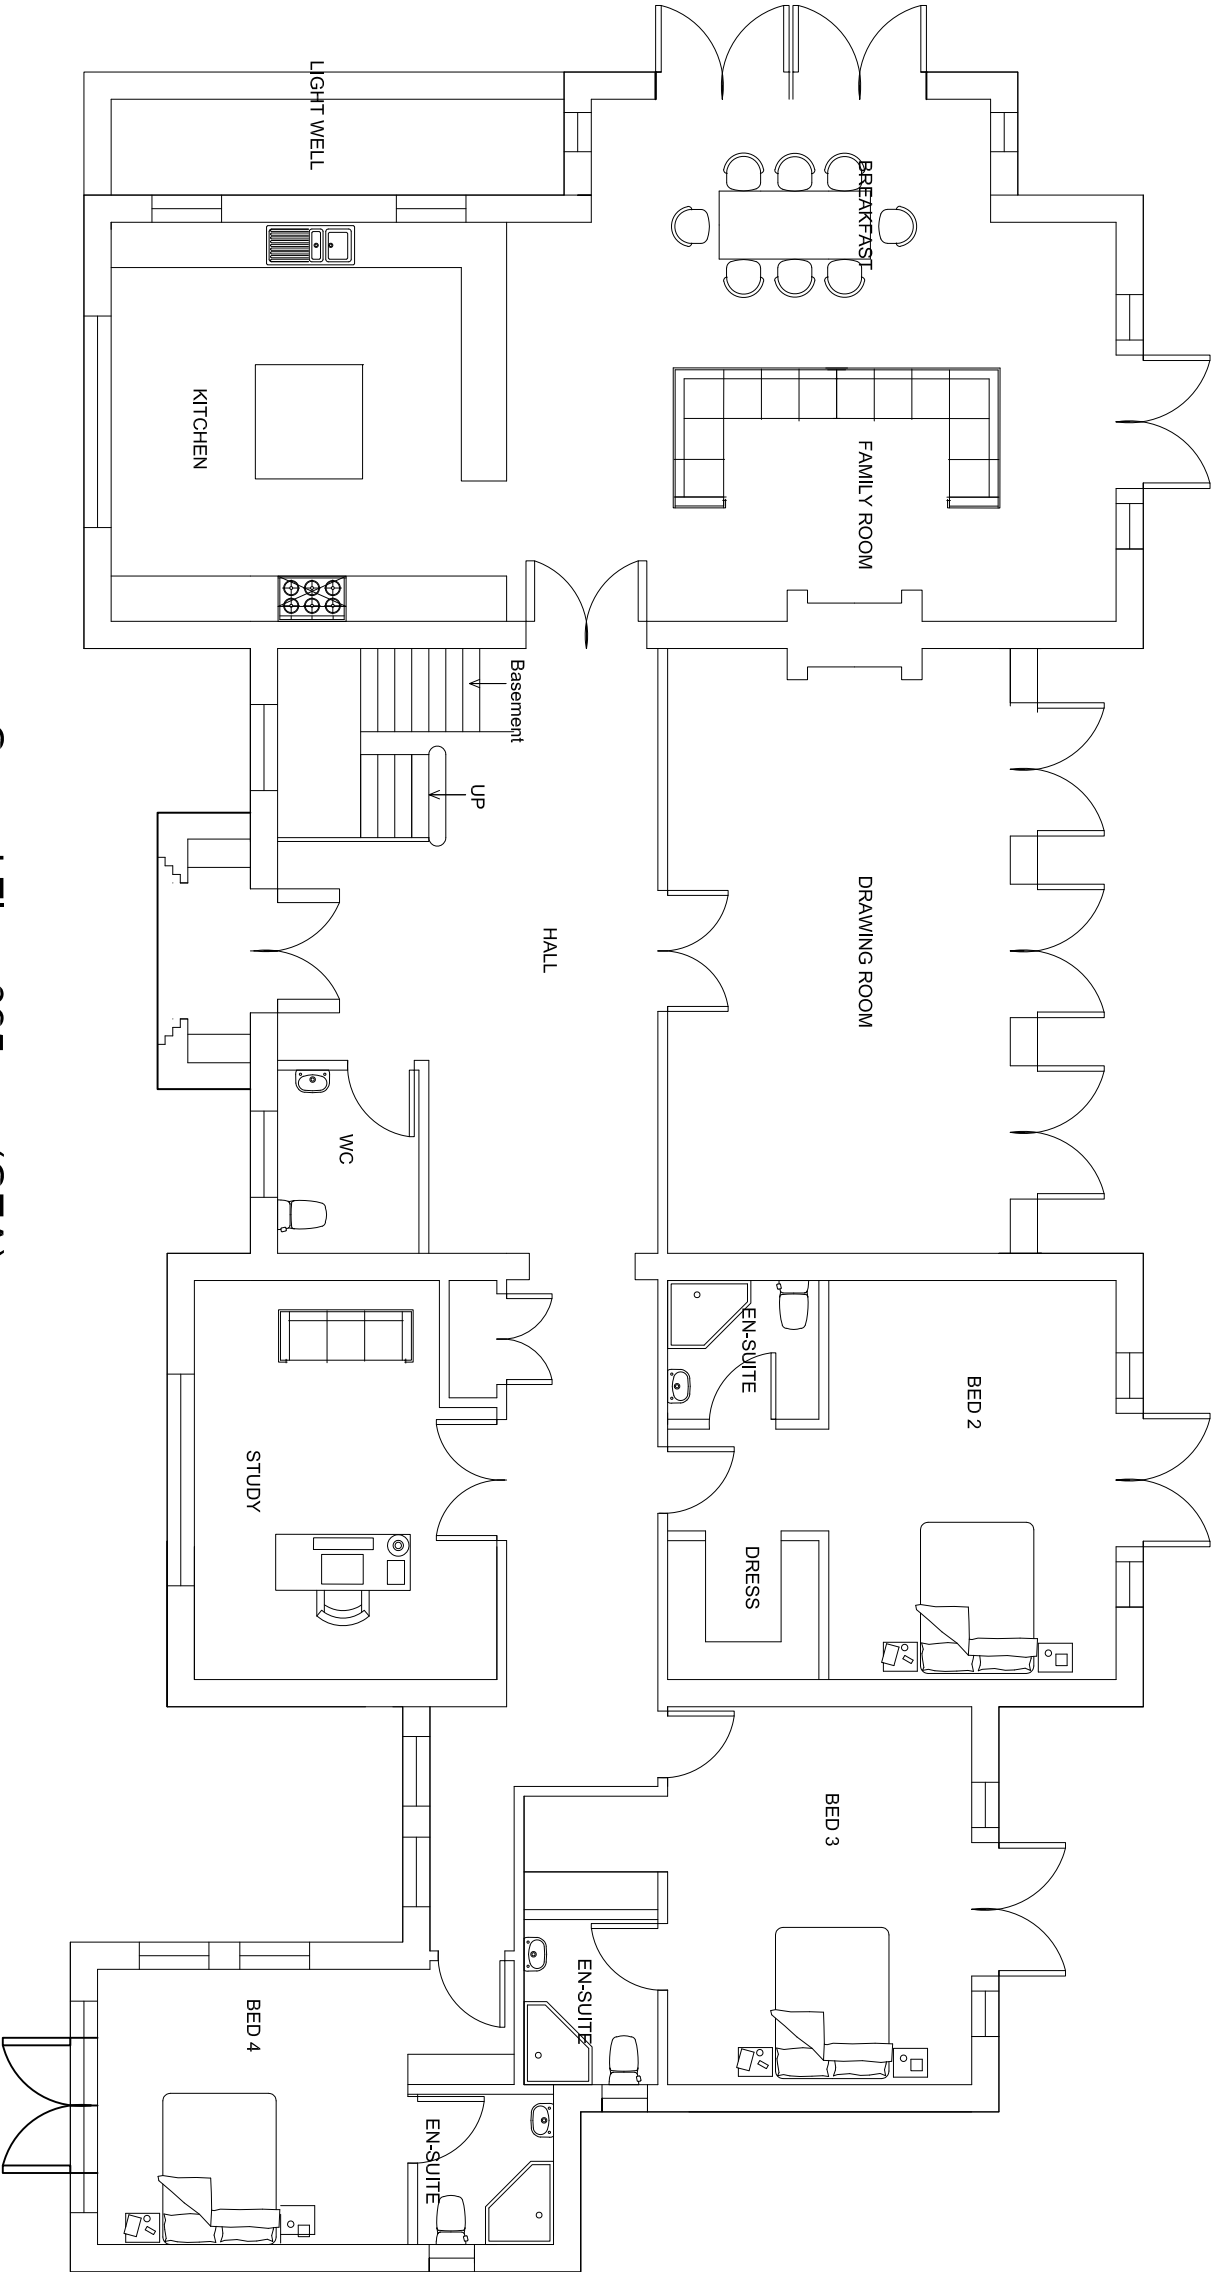

Ground Floor 325sqm (GEA)
Ground Floor 288sqm (GIA)



SCALE	
1:100	A3
DRAWINGS NO:	
WC 02/C	

DRAWING TITLE:
Proposed Plan

SITE ADDRESS:
Woodlands
The Drive
Ickenham

R Clarke Planning Ltd
KEW FERRY FARM, RICKMANSWORTH ROAD
NORTHWOOD, MIDDLESEX, M20 2RF
TEL: 0181 606 4455
E-MAIL: RCLARKE@RCLARKE.COM
Mobile number 07796 20153

R Clarke
Planning Ltd