


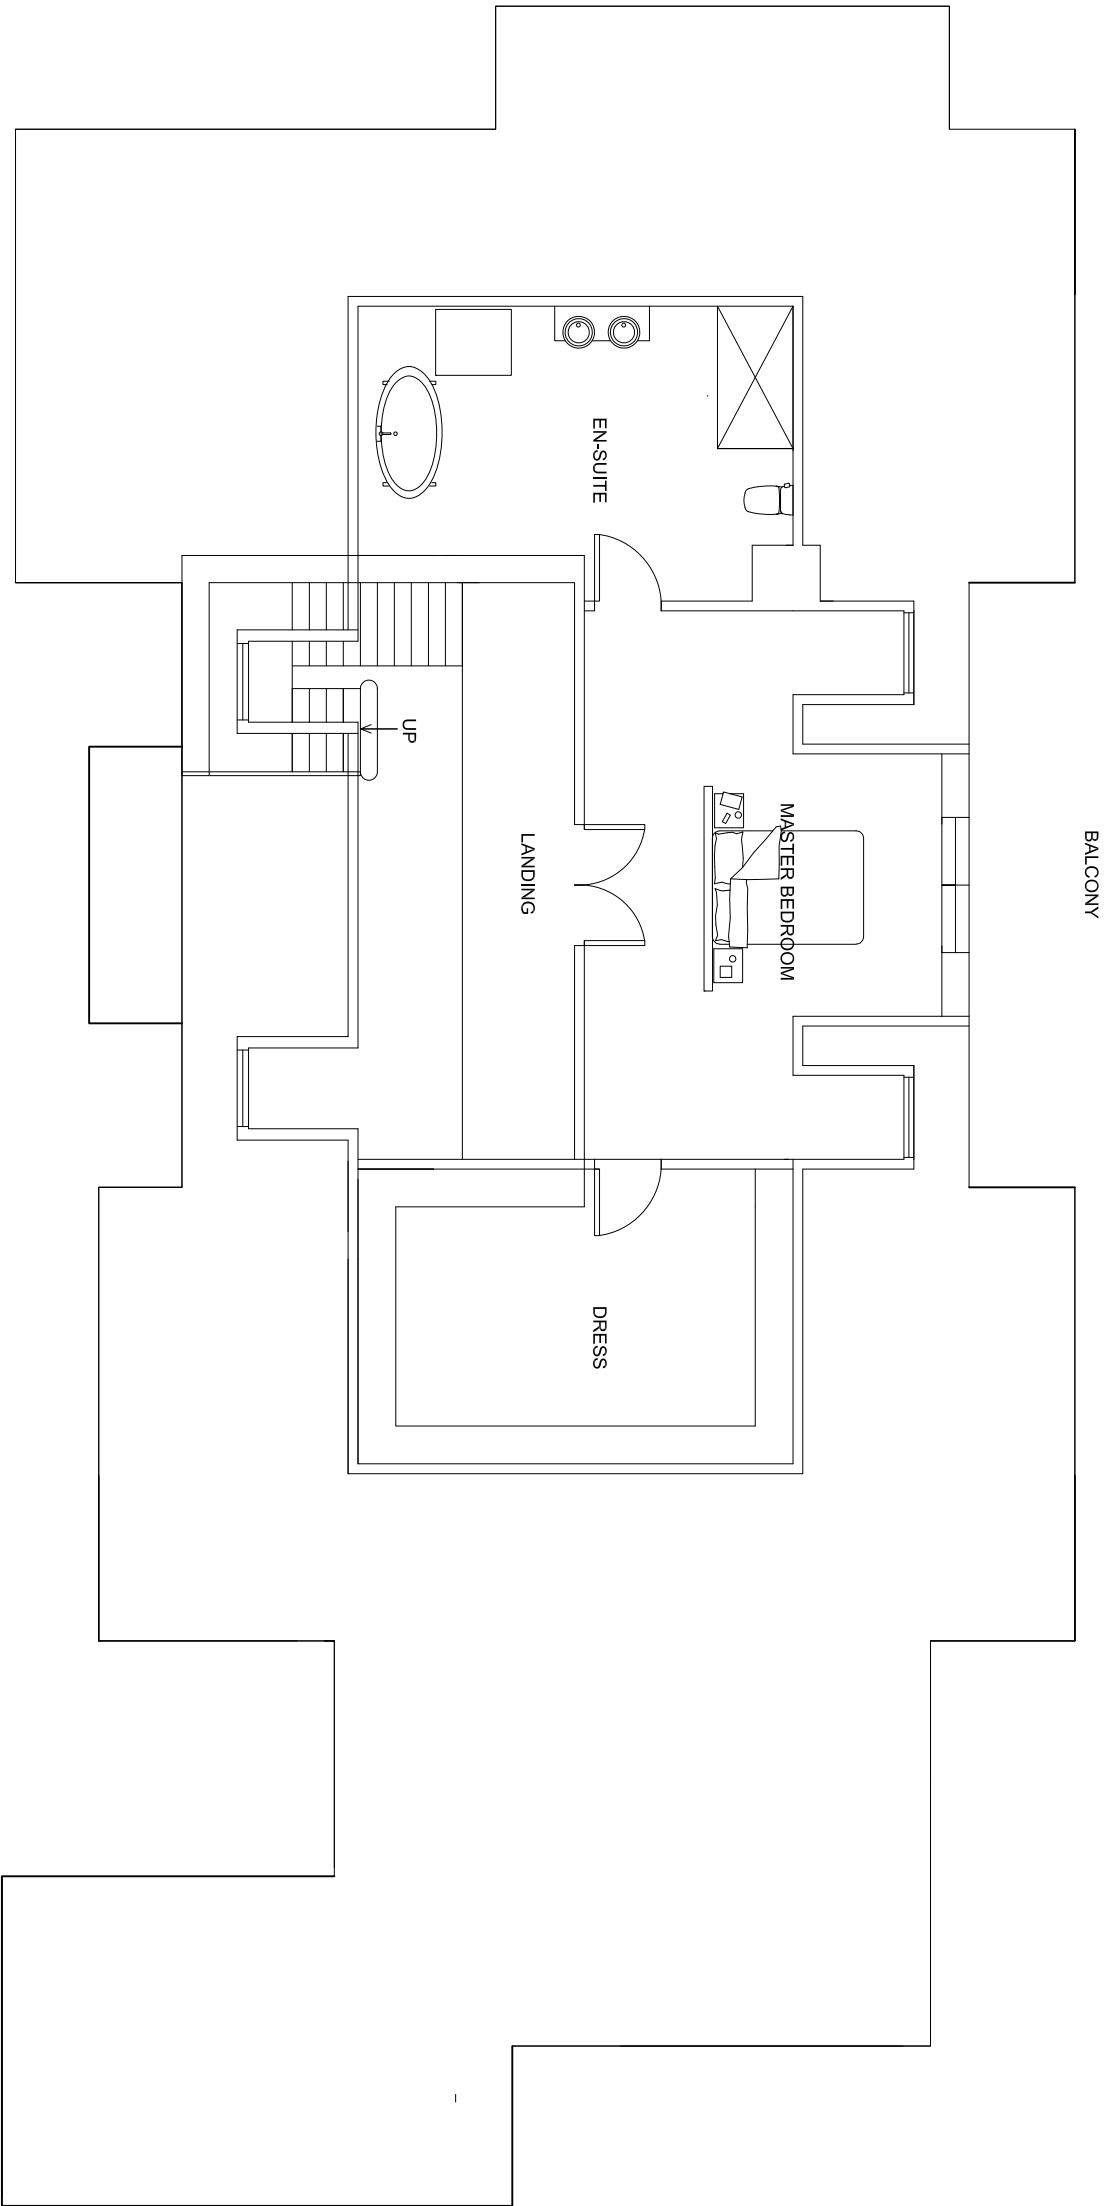

First Floor 109sqm (GEA)
First Floor 100sqm (GIA)



SCALE	Project Size
1:100	A3
DRAWINGS NO:	
WC 03/C	

--	--

DRAWING TITLE:
Proposed Plan

SITE ADDRESS:
Woodlands
The Drive
Ickenham

R Clarke Planning Ltd
KEW FERRY FARM, RICKMANSWORTH ROAD
NORTHWOOD, MIDDLESEX, M20 2RF
TEL: 0208 445555 FAX: 0208 445555
E-MAIL: RCLARKE@RCLARKE.COM
Mobile number 077996 20153

**R Clarke
Planning Ltd**