


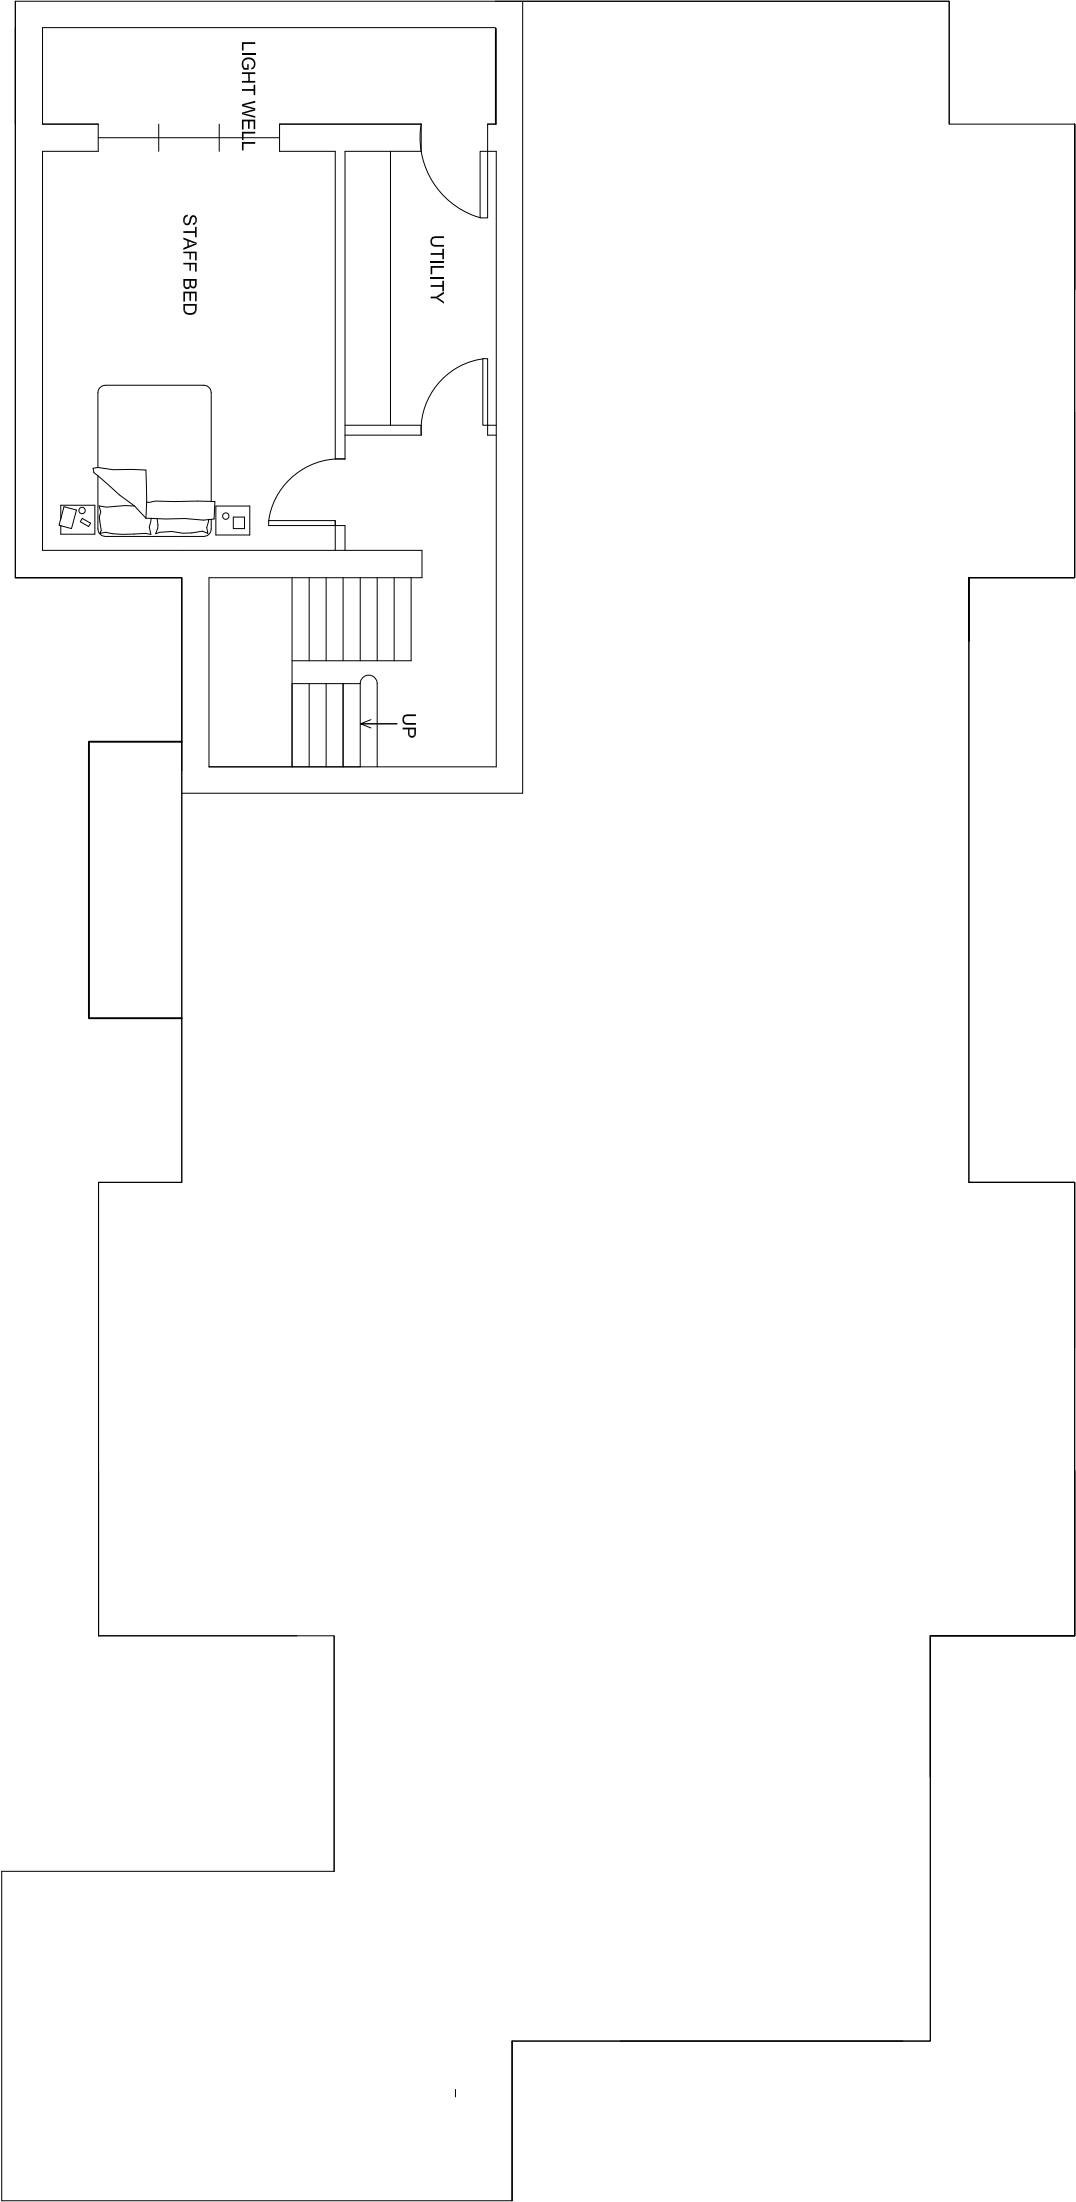

Basement 53sqm (GEA) excluding  
light well

Basement 42sqm (GIA) excluding  
light well



| SCALE        | Project Size |
|--------------|--------------|
| 1:100        | A3           |
| DRAWINGS NO: |              |
| WC 04/C      |              |
|              |              |

|  |
|--|
|  |
|--|

DRAWING TITLE:  
Proposed Plan

SITE ADDRESS:  
Woodlands  
The Drive  
Ickenham

*R Clarke Planning Ltd*  
KEW FERRY FARM, RICKMANSWORTH ROAD  
NORTHWOOD, MIDDX, MK46 2RF  
TEL: 01296 445555 FAX: 01296 445555  
E-Mail: RClarkeLtd@aol.com  
Mobile number 077996 20153

**R Clarke  
Planning Ltd**