


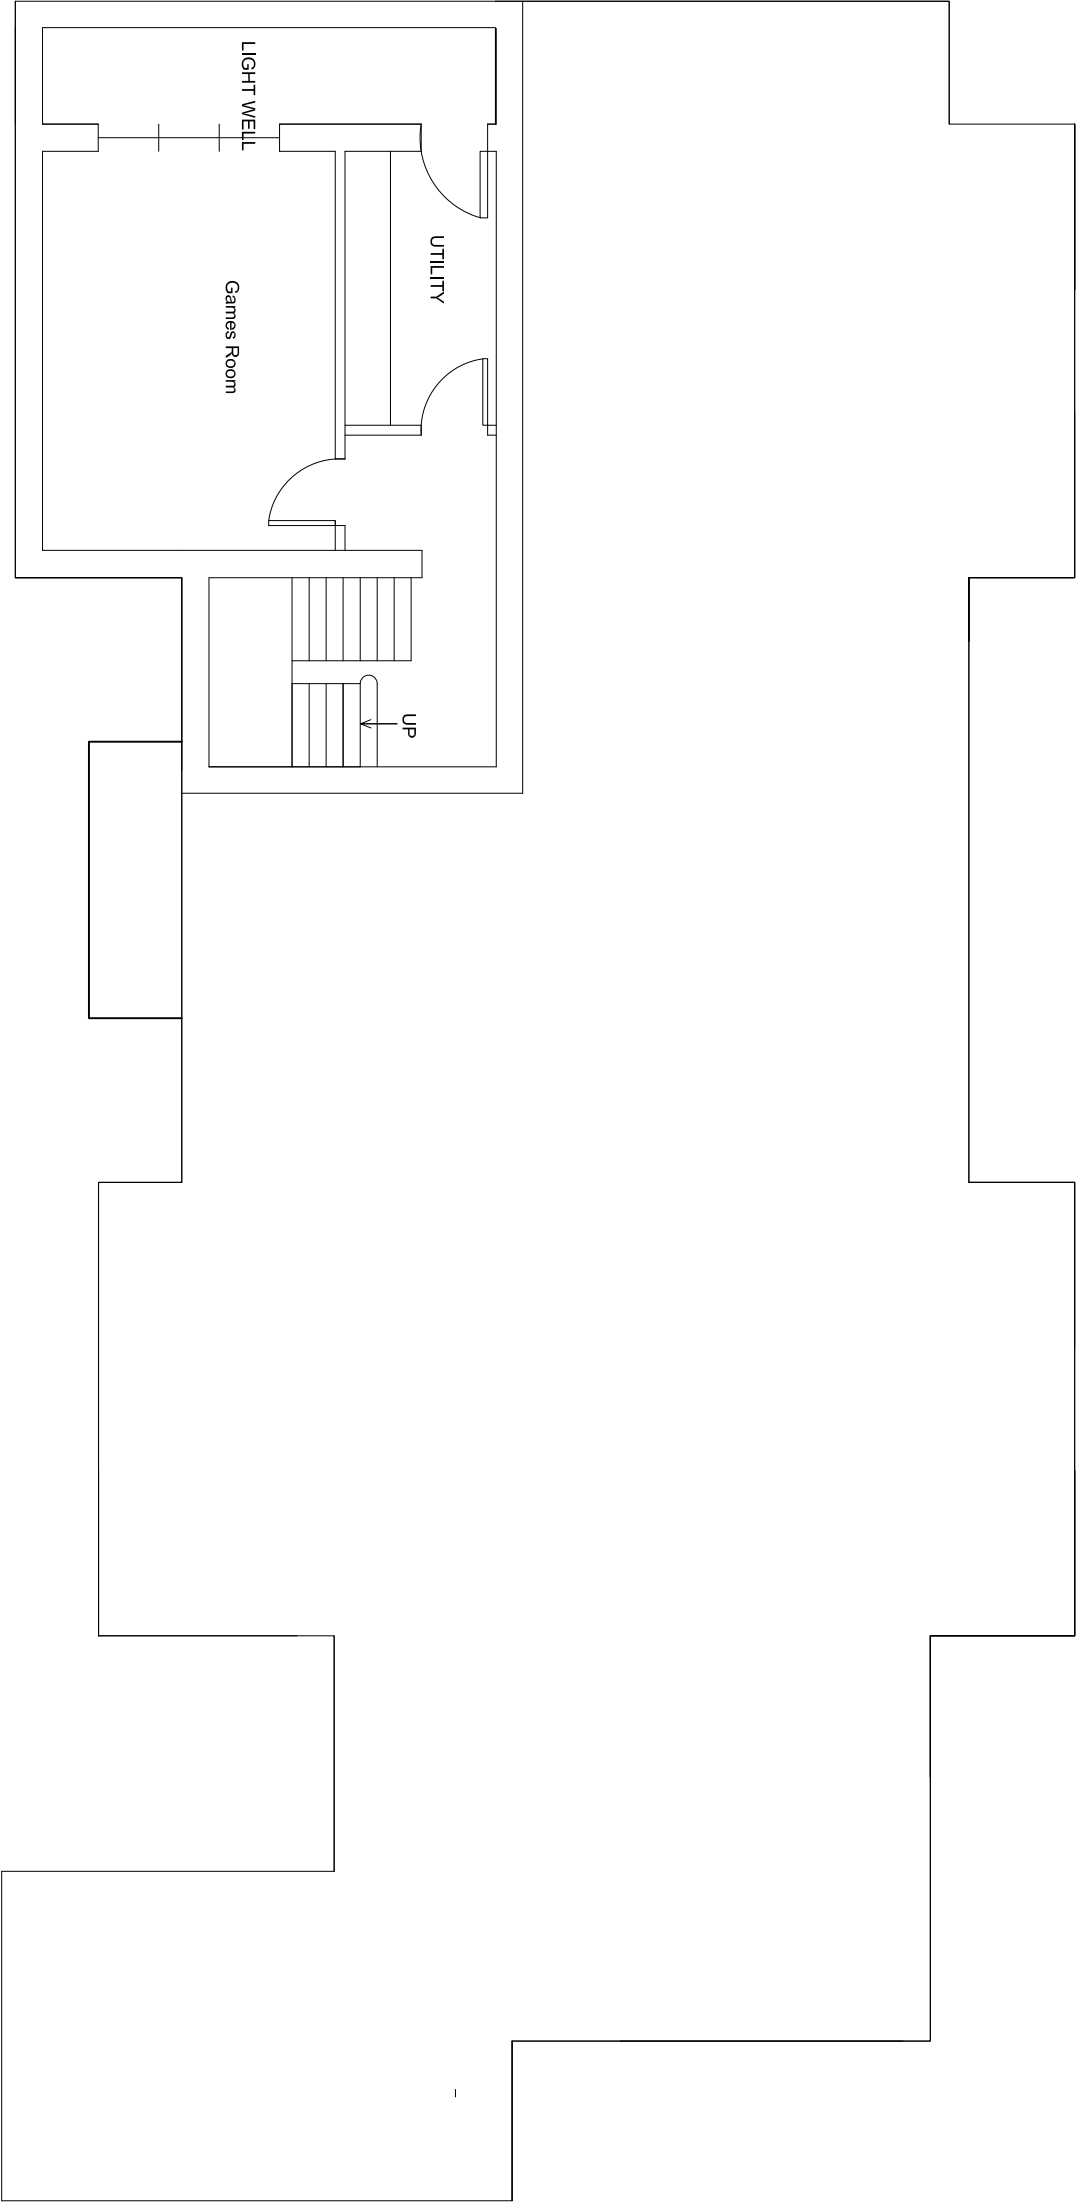

Basement 53sqm (GEA) excluding
light well

Basement 42sqm (GIA) excluding
light well



SCALE	Project Size
1:100	A3
DRAWINGS NO:	
WC 04/D	

DRAWING TITLE:
Proposed Plan

SITE ADDRESS:
Woodlands
The Drive
Ickenham

R Clarke Planning Ltd
KEWFEERY FARM, RICKMANSWORTH ROAD
NORTHWOOD, MIDOX, MK45 2RF
TEL: 01296 445555 FAX: 01296 445555
E-MAIL: RCLARKE@RCLARKE.CO.UK
Mobile number 077996 20153

**R Clarke
Planning Ltd**