
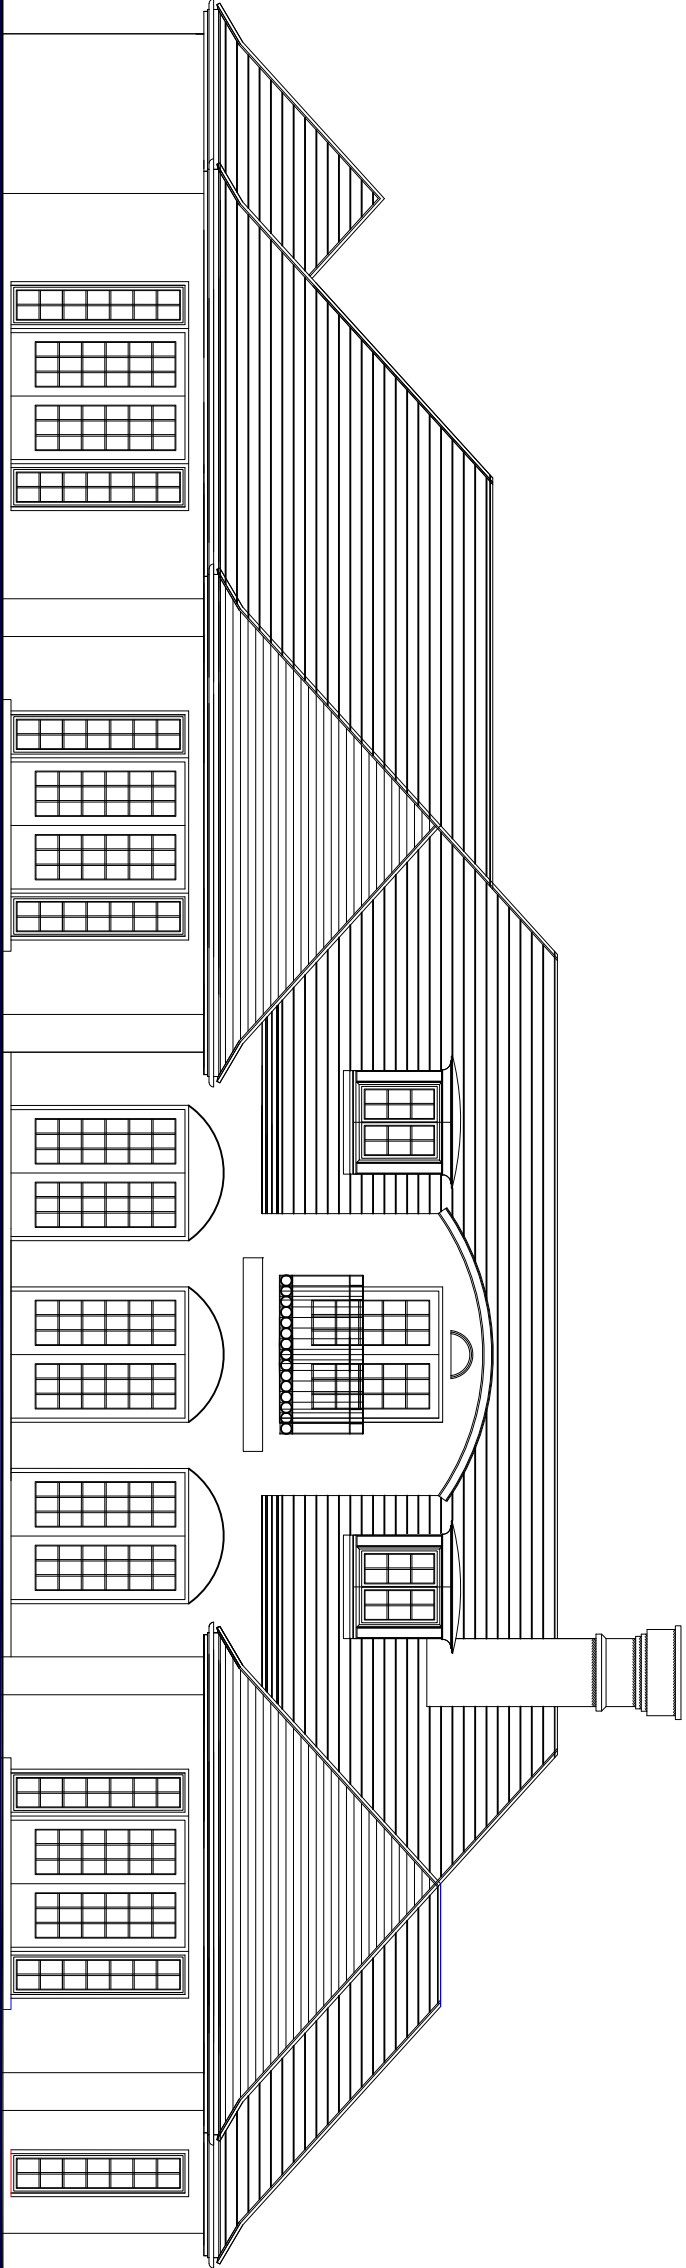


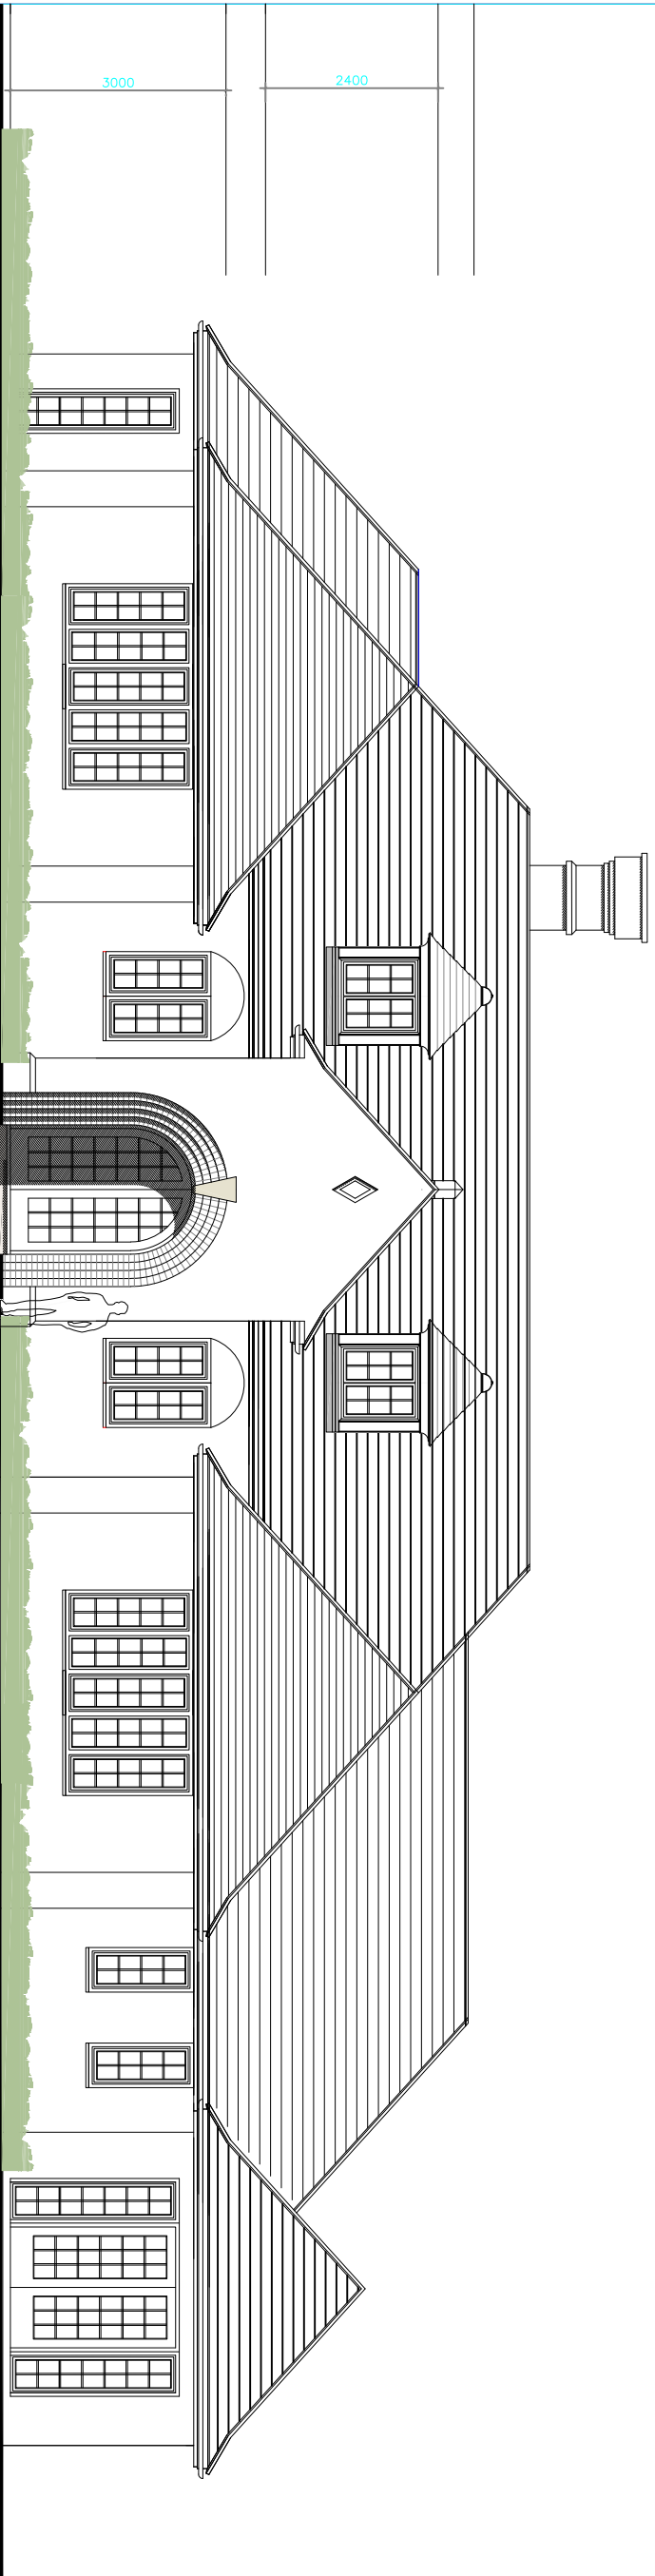

SCALE	Project Size
1:100	A3
DRAWINGS NO:	
WC 06/C	

DRAWING TITLE:
Proposed Plan

SITE ADDRESS:
Woodlands
The Drive
Ickenham

R Clarke Planning Ltd
KEWERRY PARK, RICKMANSWORTH ROAD
NORTHWOOD, MIDDLESEX, M26 2NF
TEL: 0208 868 5555
E-MAIL: RCLARKE@RCLARKE.CO.UK
Mobile number 077996 20153

R Clarke
Planning Ltd

