


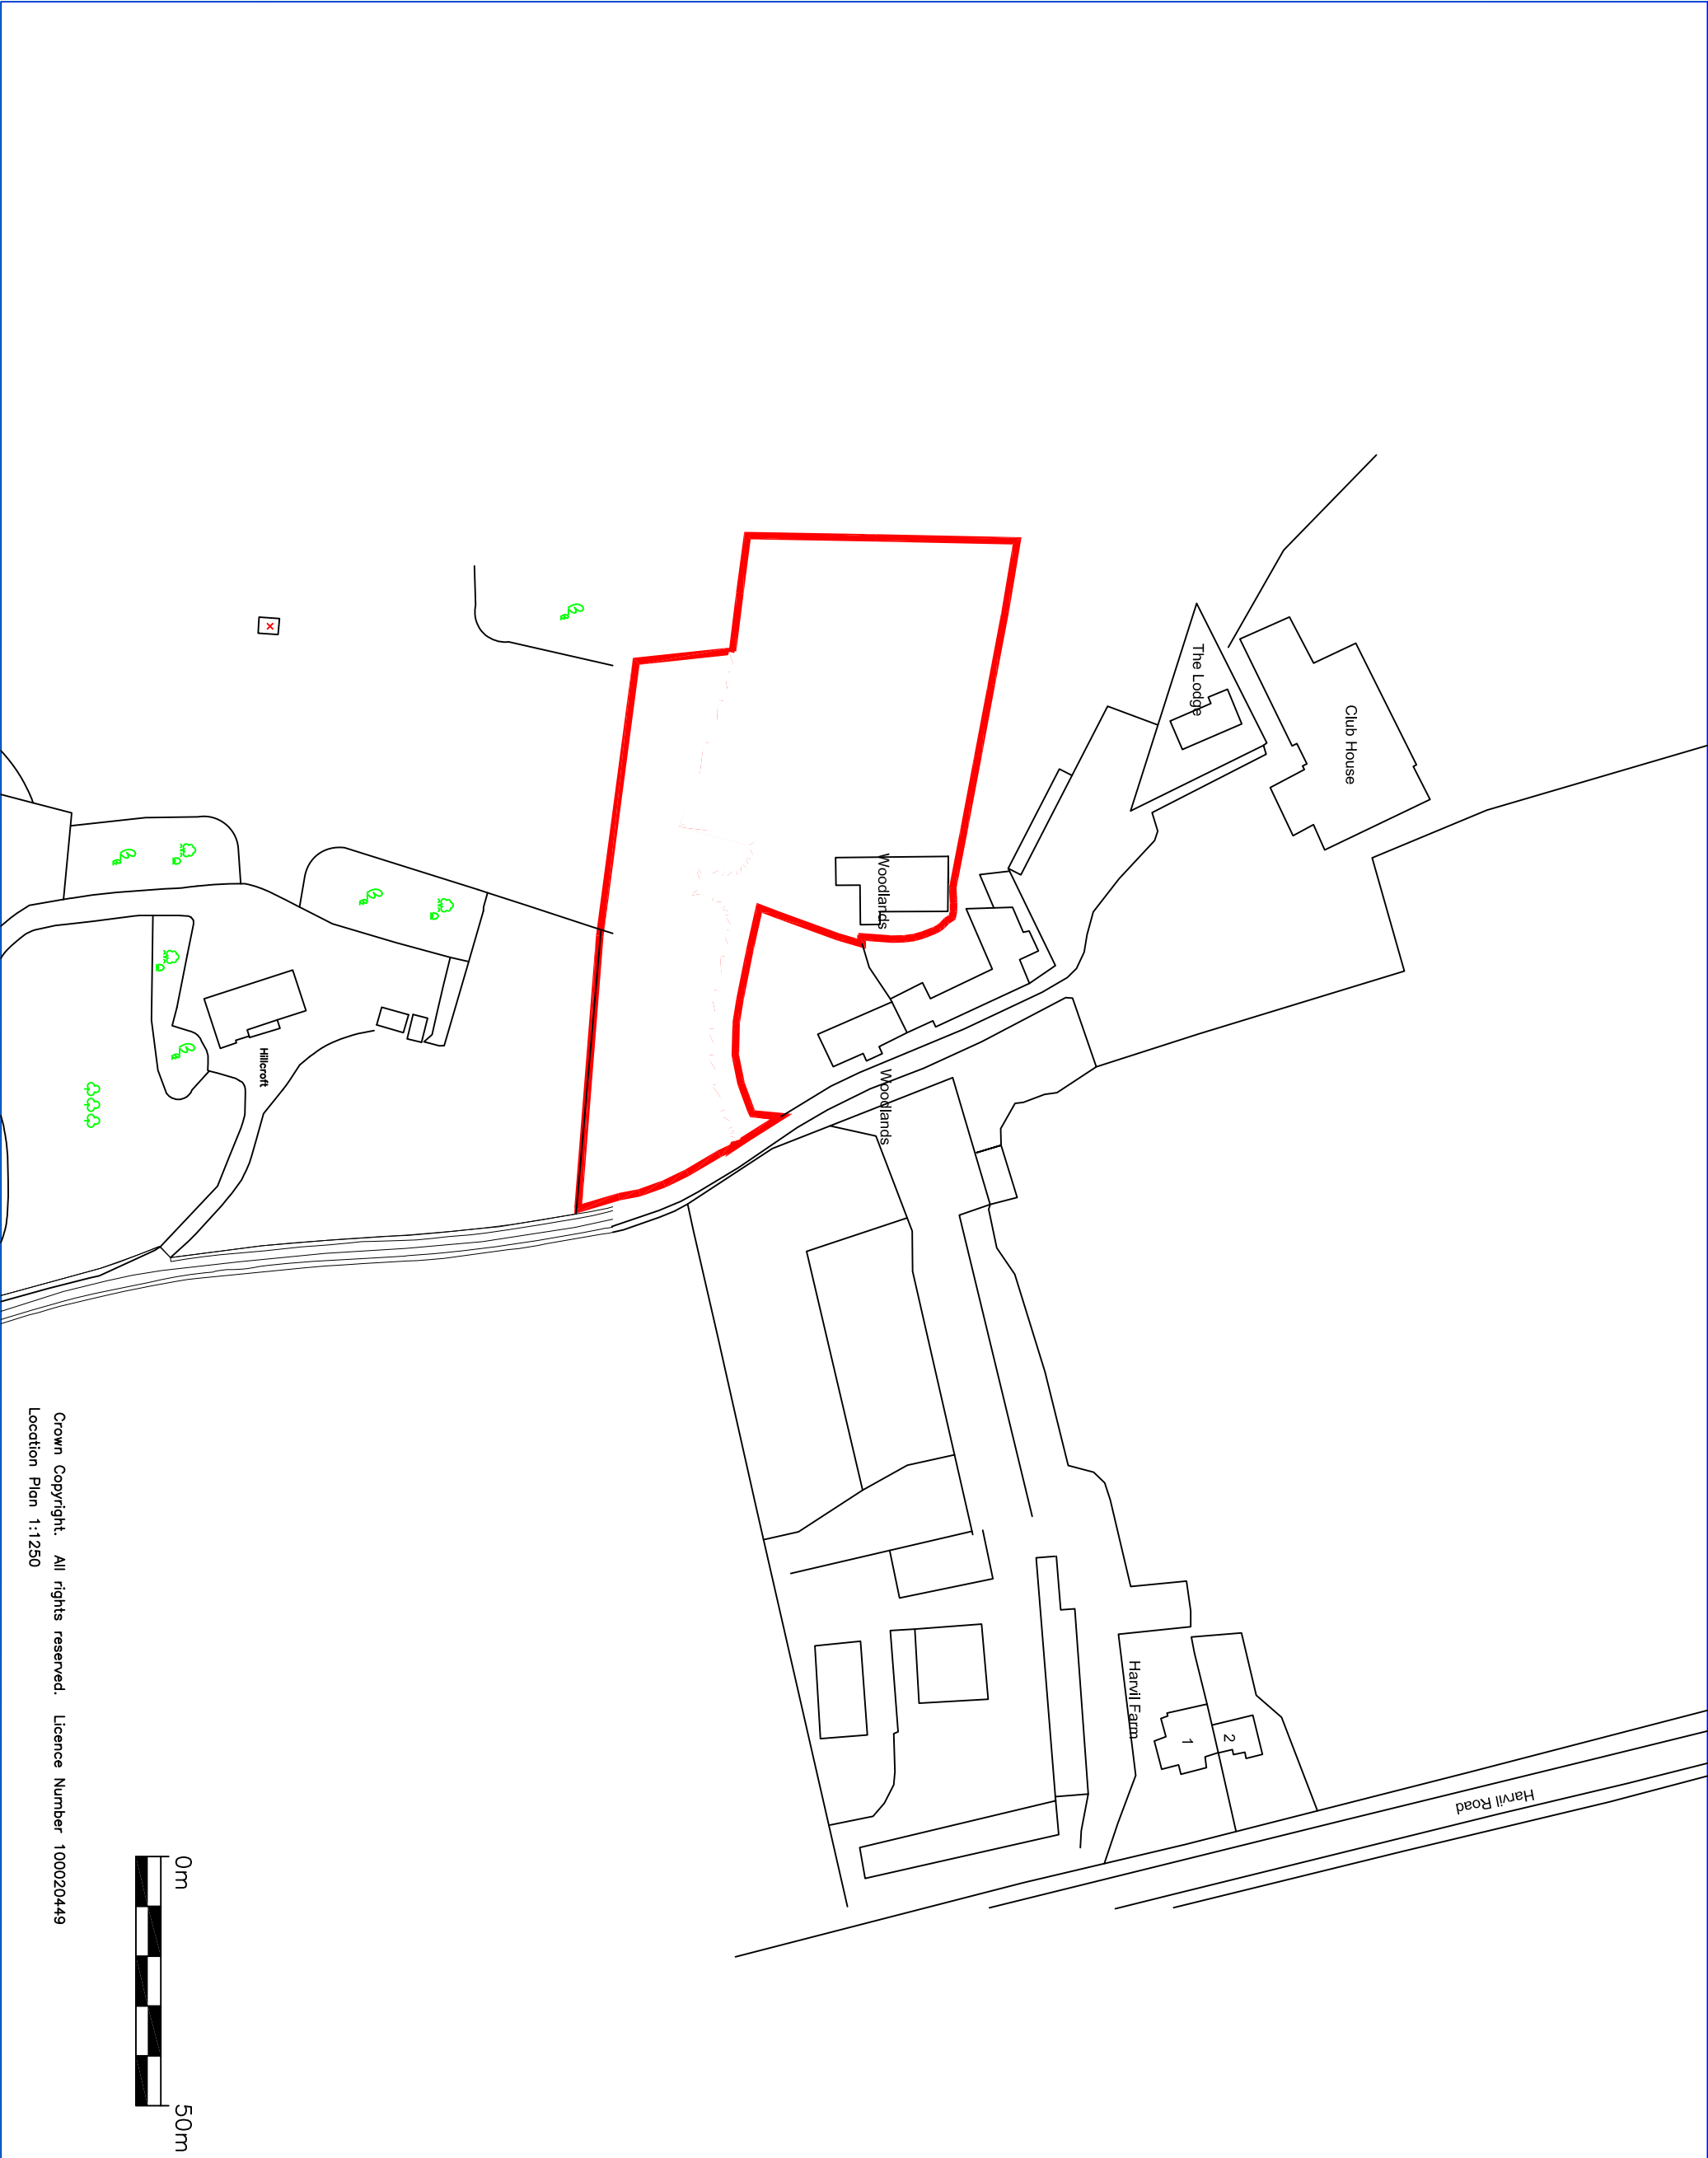

Crown Copyright. All rights reserved. Licence Number 100020449
Location Plan 1:1250

SCALE	THICK LINE
1:1250	A3
DRAWING NO:	
WC 00	

DRAWING TITLE:
Location Plan

SITE ADDRESS:
Woodlands
The Drive
Ickenham

R Clarke Planning Ltd
KEW FERRY FARM, RICKMANSWORTH ROAD
NORTHWOOD, MIDDLESEX, TW20 2RF
TEL: 0181 606 4455
E-MAIL: RCLARKE@RCLARKE.COM
Mobile number 077986 20153

**R Clarke
Planning Ltd**