


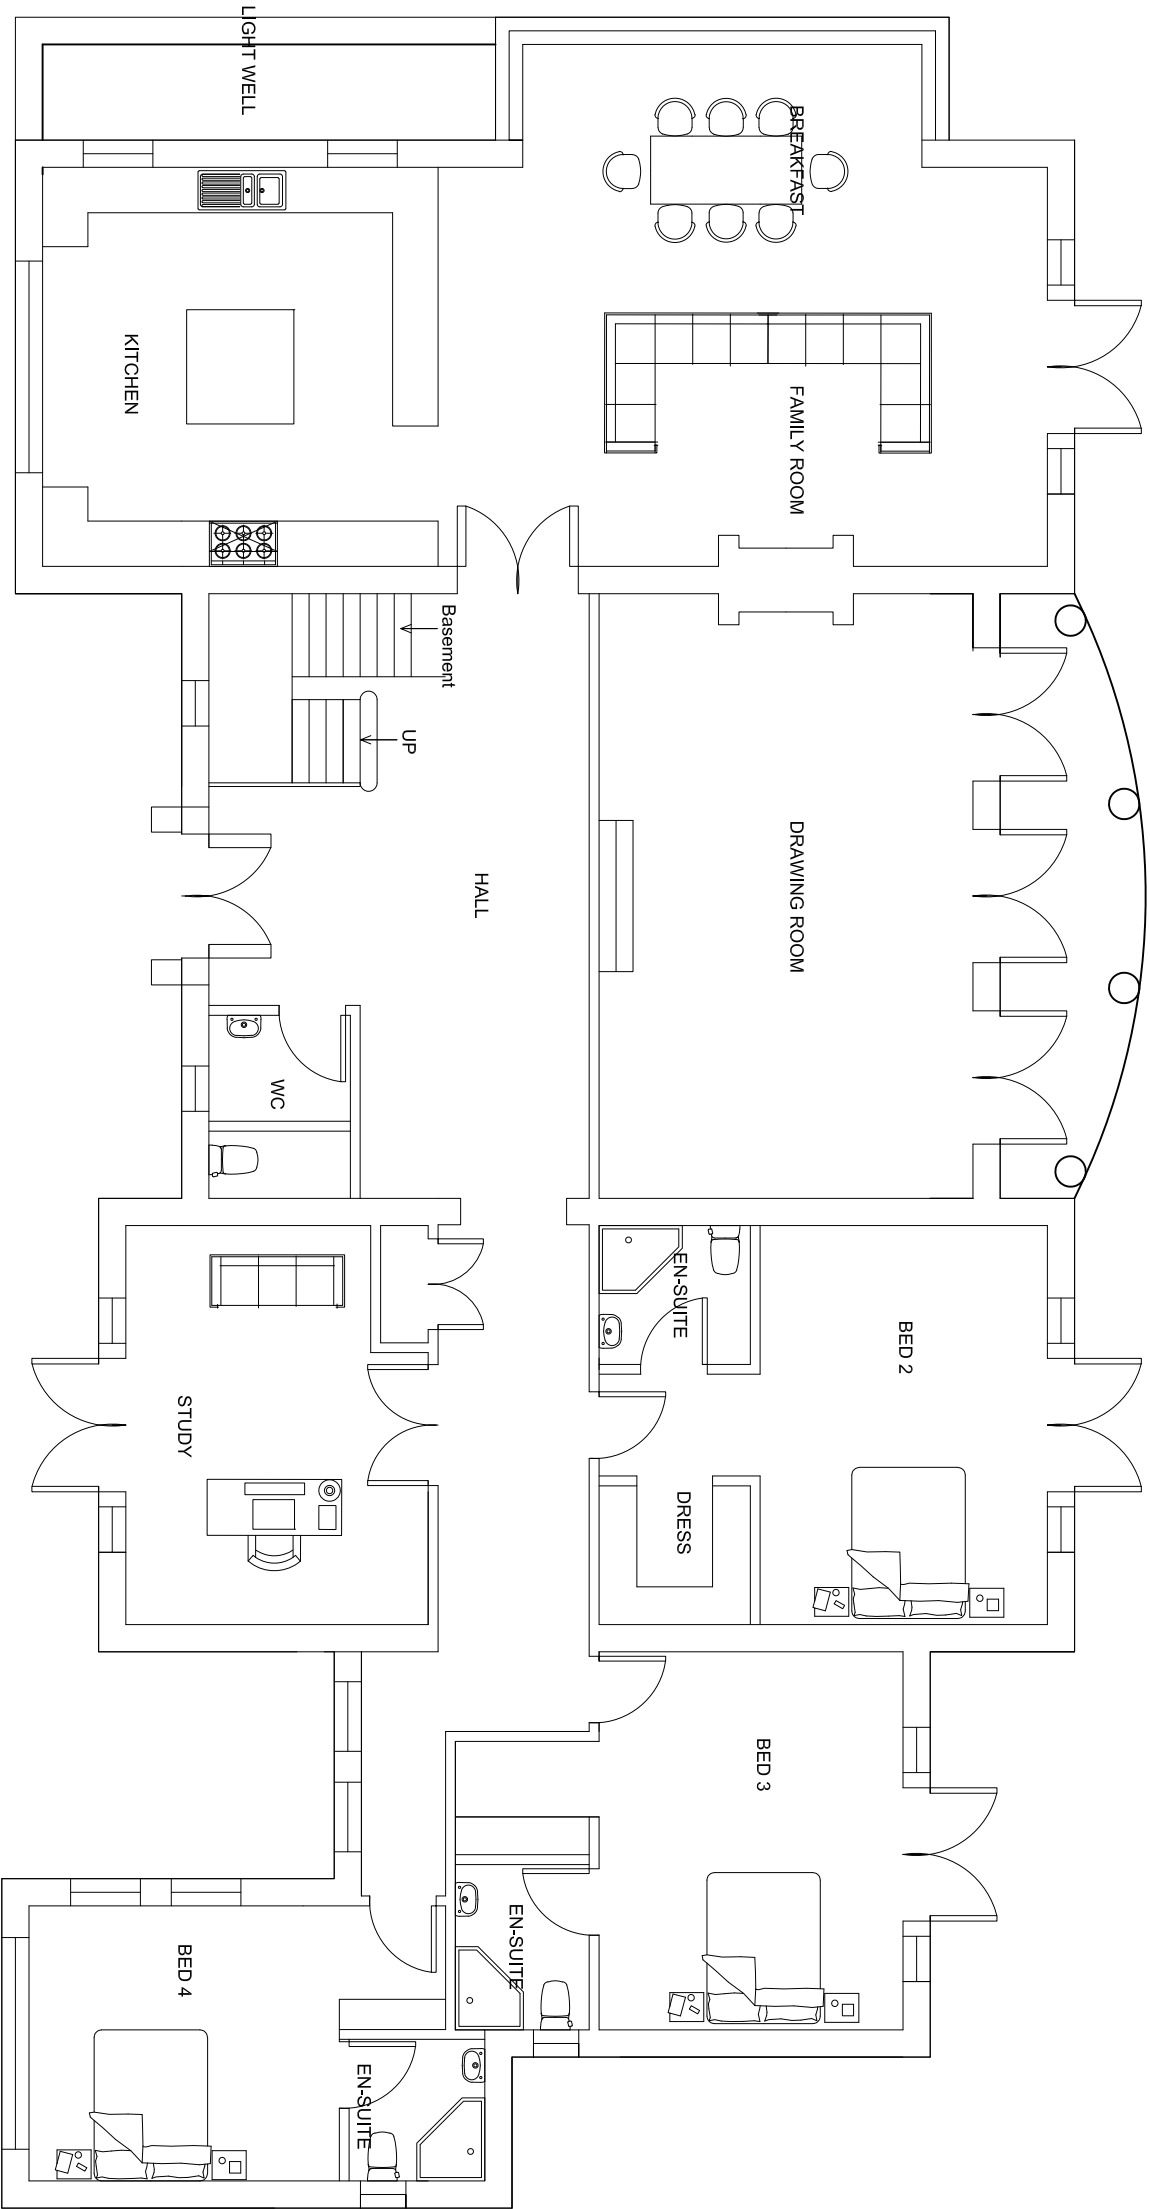

Ground Floor 324sqm (GEA)
Ground Floor 288sqm (GIA)



SCALE	TYPE OF SHEET
1:100	A3
DRAWINGS NO:	
WC 02	

DRAWING TITLE:
Proposed Plan

SITE ADDRESS:
Woodlands
The Drive
Ickenham

R Clarke Planning Ltd
KEWERRY FARM, RICKMANSWORTH ROAD
NORTHWOOD, MIDDX, MK6 2RF
TEL: 01296 445555
E-MAIL: RCLARKE@RCLARKE.COM
Mobile number 07796 20153

**R Clarke
Planning Ltd**

Copyright 2021 © Clarke Planning Ltd