


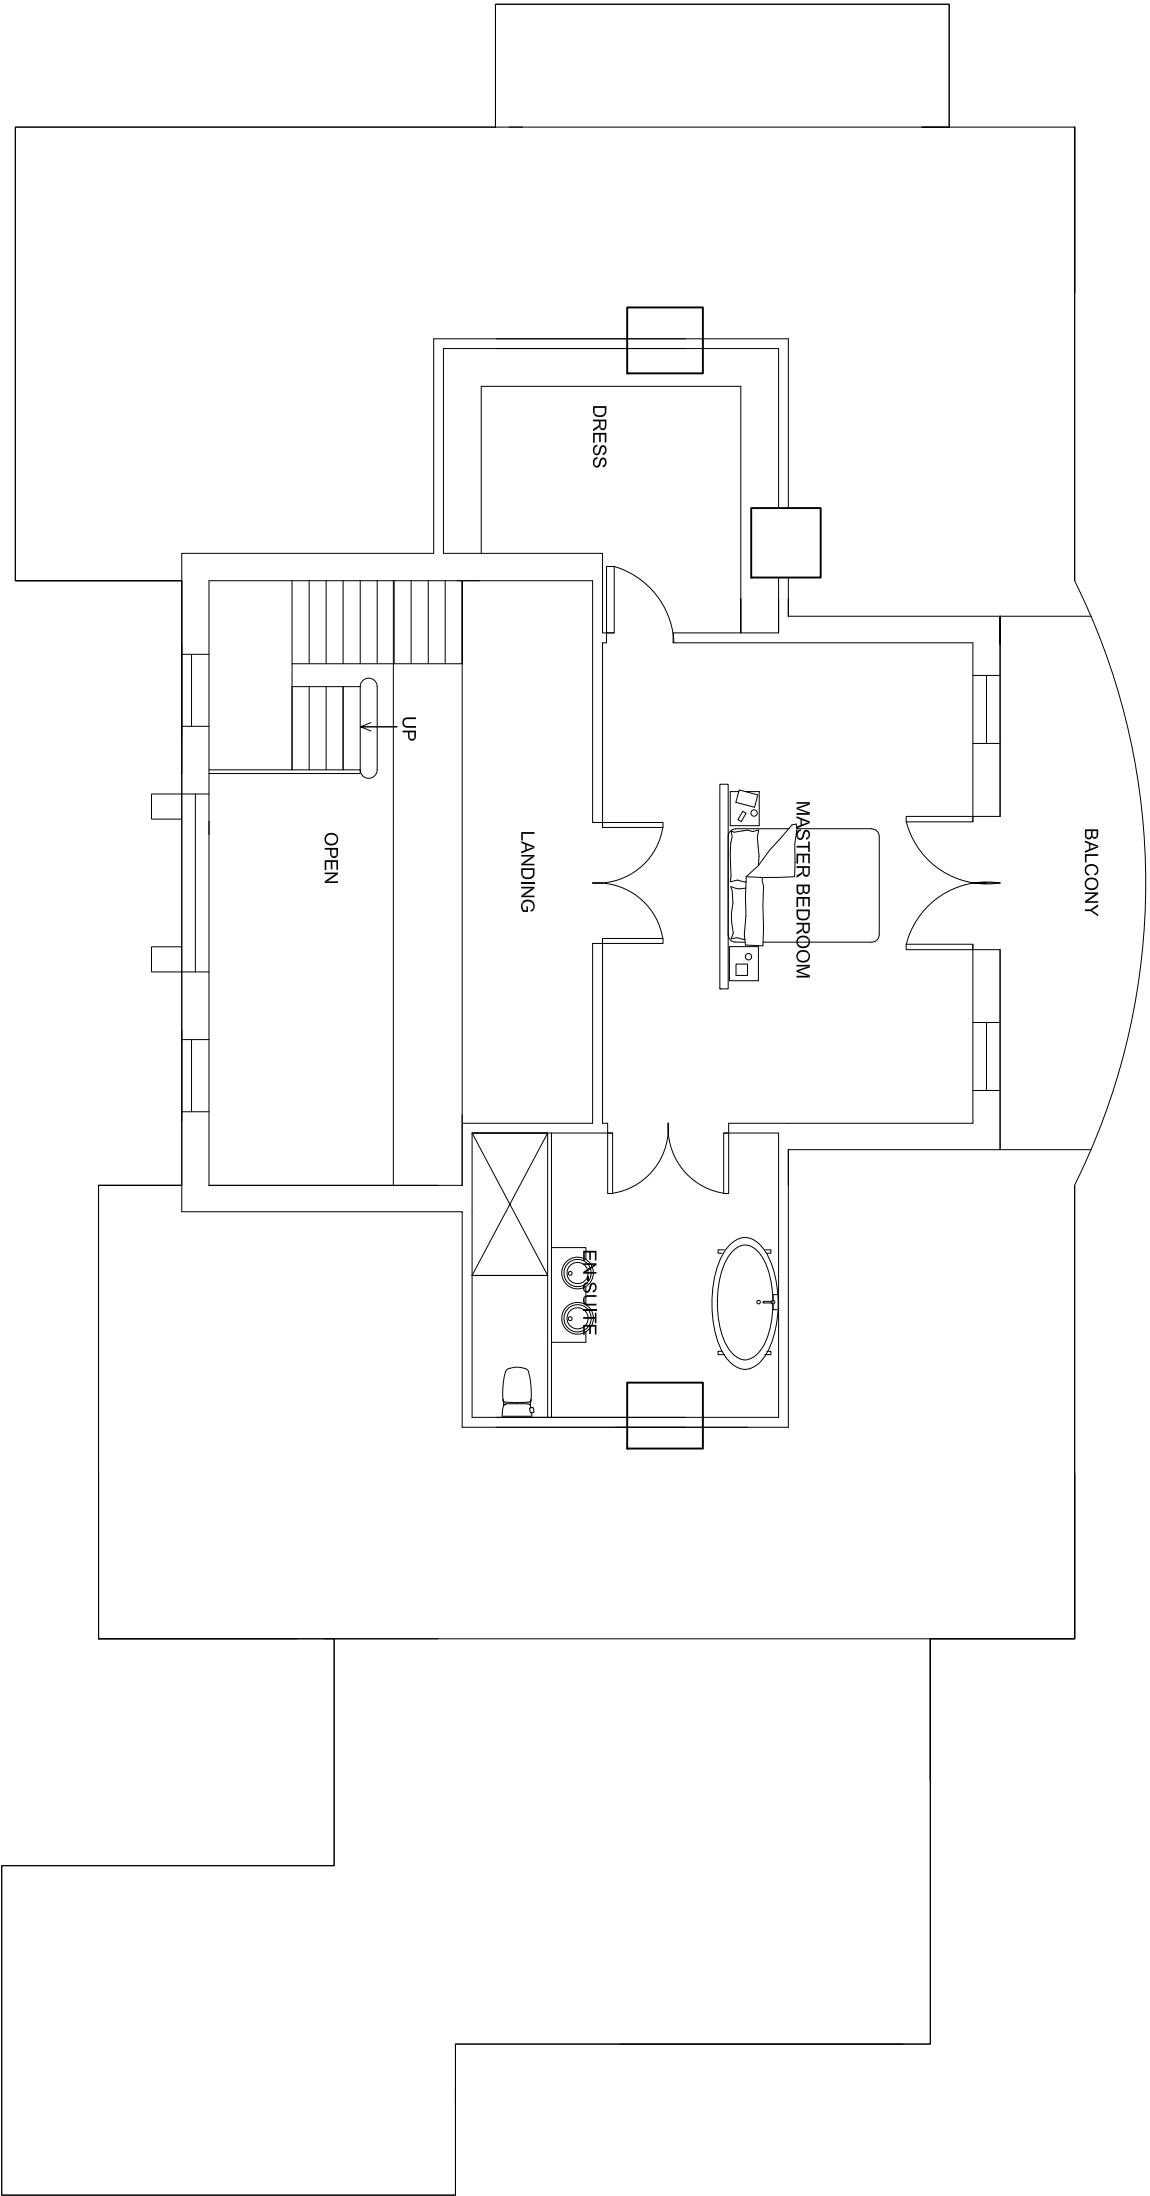

First Floor 115sqm (GEA)
First Floor 102sqm (GIA)

SCALE	THICK LINE
1:100	A3
DRAWINGS NO:	
WC 03	

DRAWING TITLE:
Proposed Plan

SITE ADDRESS:
Woodlands
The Drive
Ickenham

R Clarke Planning Ltd
KEW FERRY FARM, RICKMANSWORTH ROAD
NORTHWOOD, MIDDLESEX, TW20 2RF
TEL: 0208 445555 FAX: 0208 445555
E-MAIL: RCLARKE@RCLARKE.COM
Mobile number 077996 20153

**R Clarke
Planning Ltd**

