


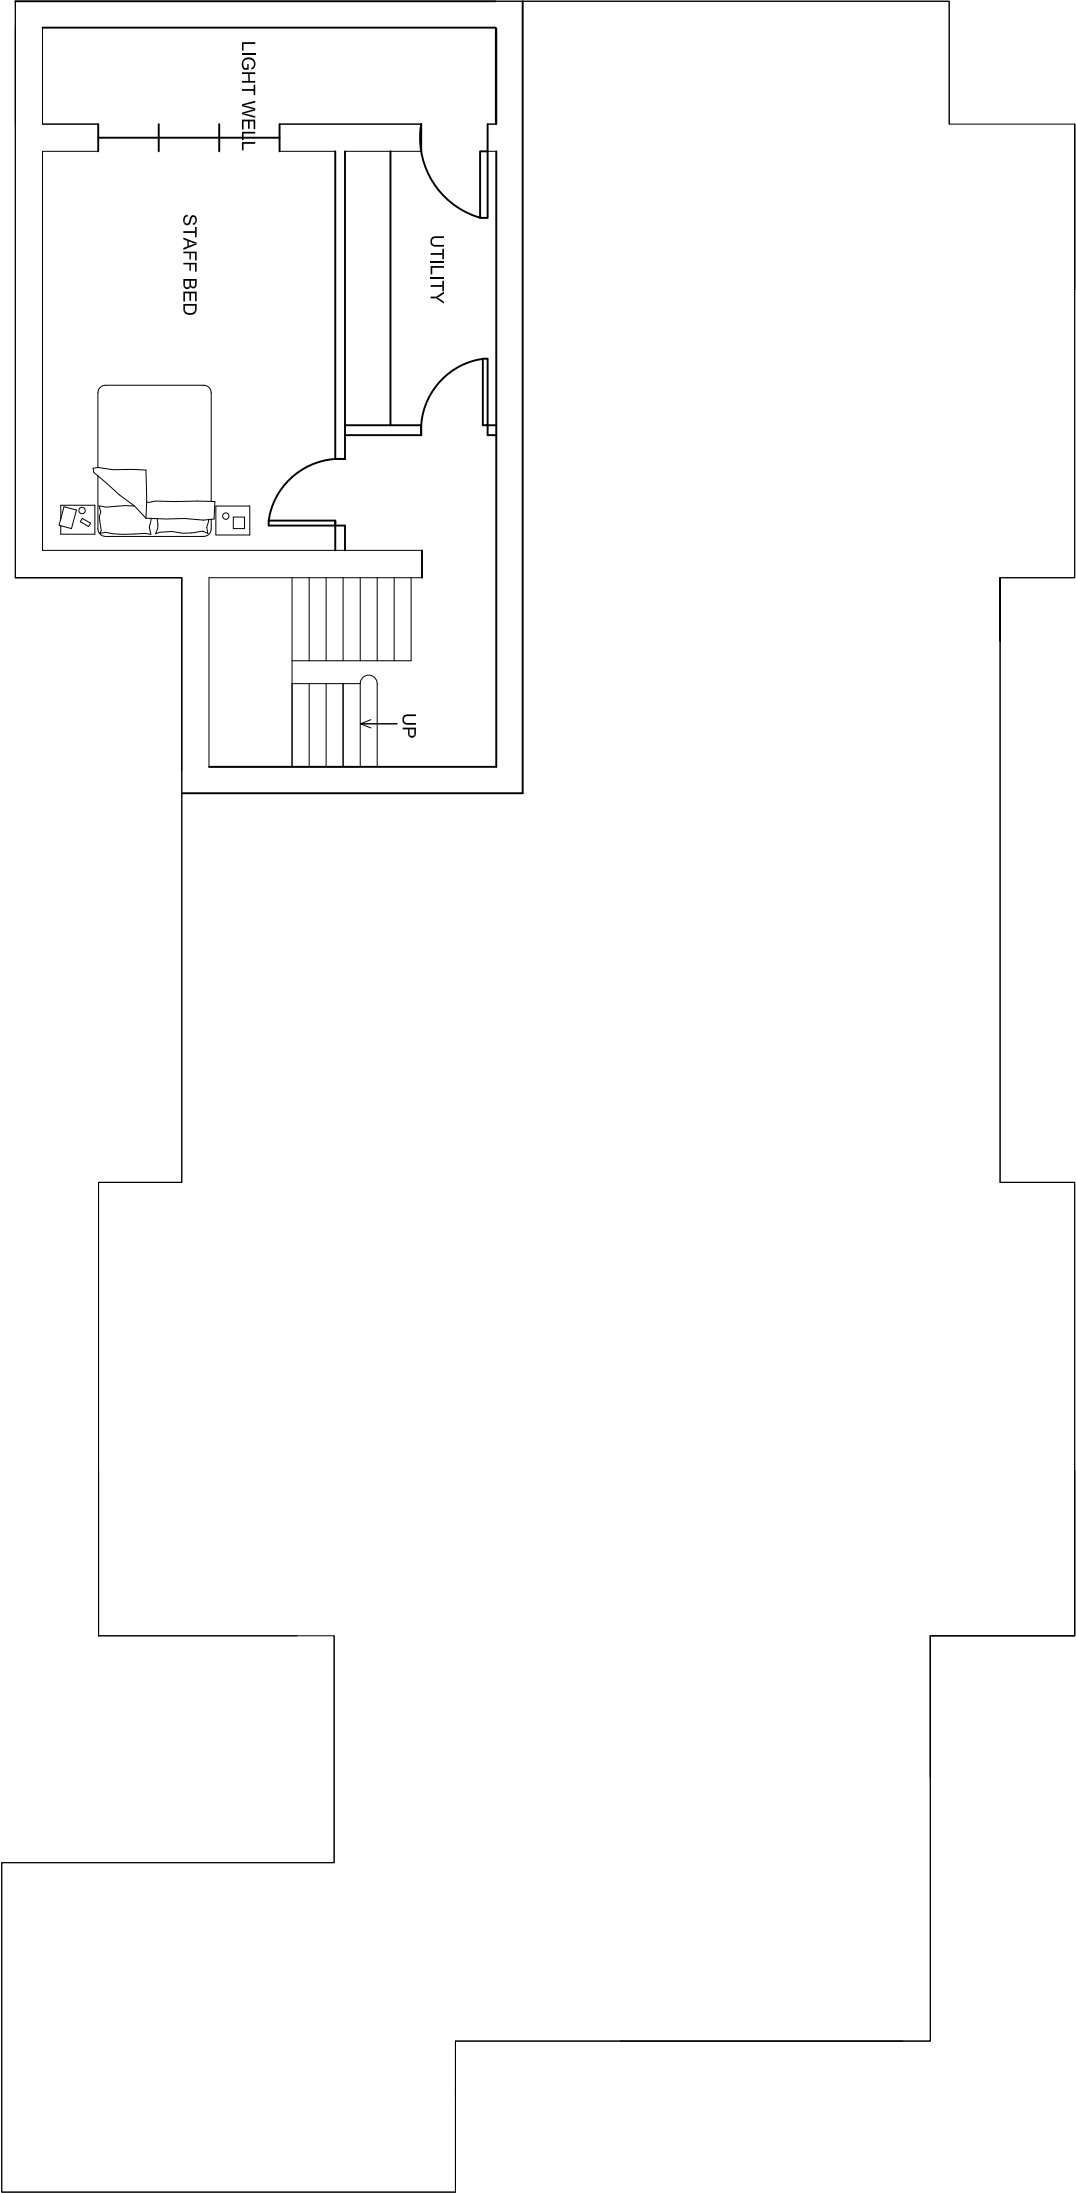

Basement 53sqm (GEA) excluding
light well

Basement 42sqm (GIA) excluding
light well



SCALE	Project Size
1:100	A3
DRAWINGS NO:	
WC 04	

--

DRAWING TITLE:
Proposed Plan

SITE ADDRESS:
Woodlands
The Drive
Ickenham

R Clarke Planning Ltd
KEWERRY FARM, RICKMANSWORTH ROAD
NORTHWOOD, MIDDLESEX, TW20 2RF
TEL: 0208 445555 FAX: 0208 445555
E-Mail: RClarkeLtd@aol.com
Mobile number 077996 20153

**R Clarke
Planning Ltd**