



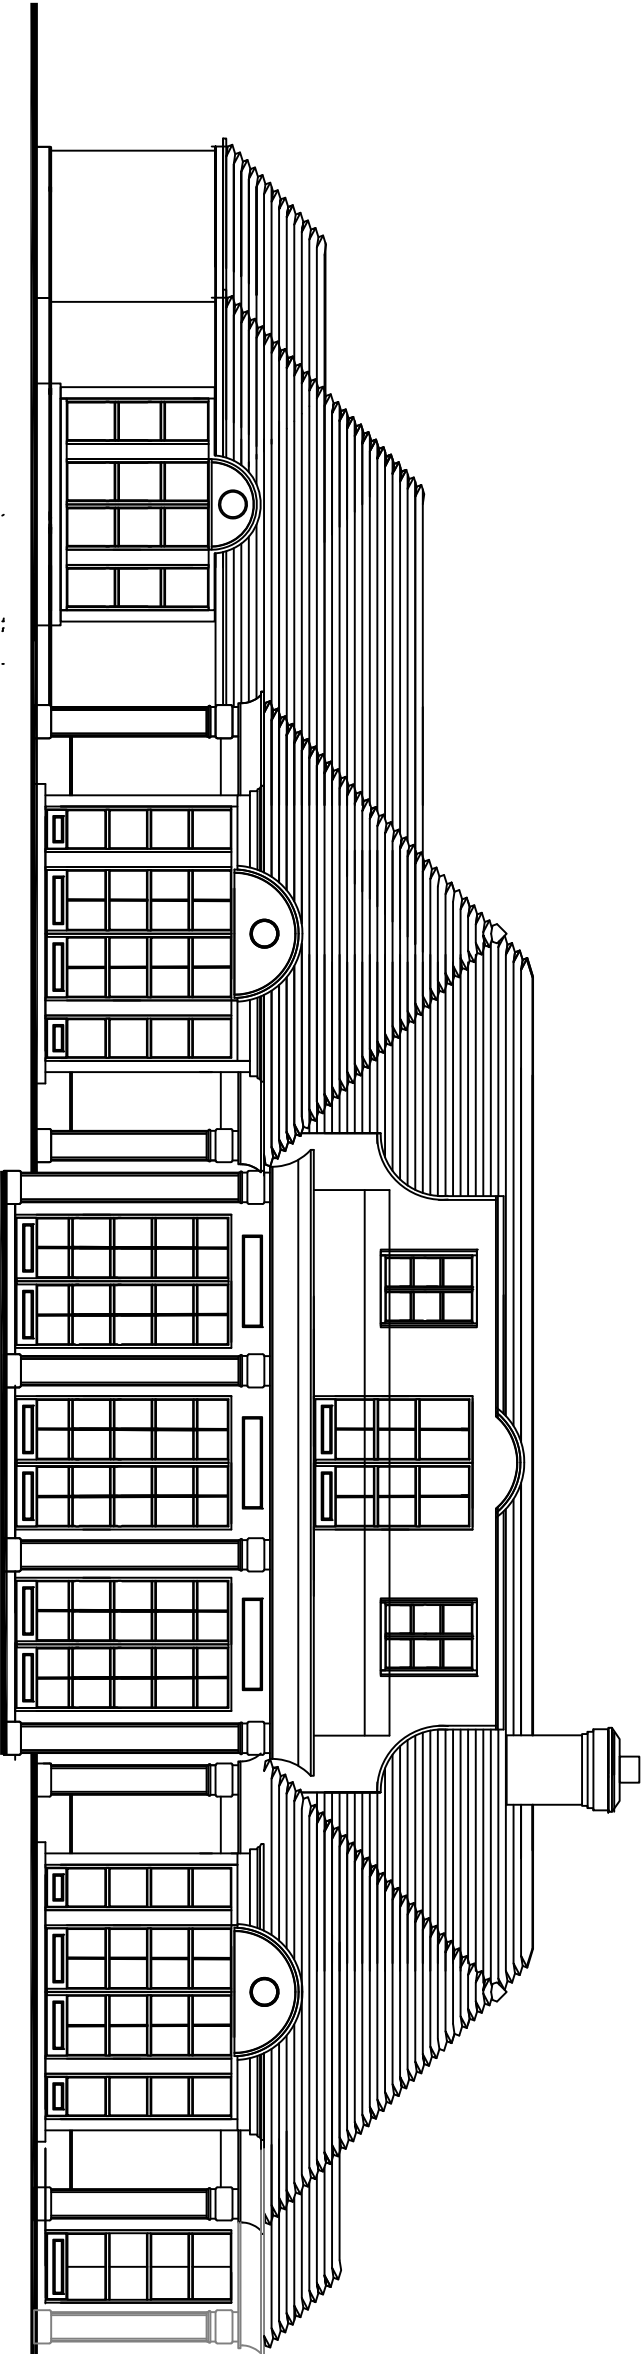

Rear Elevation

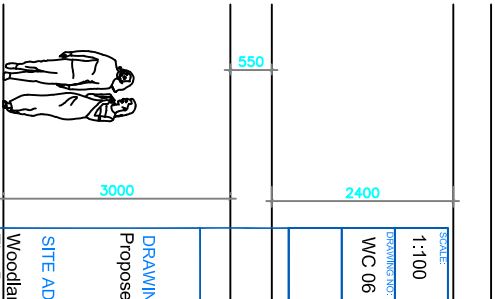

PROJECT	
1:100	A3
DRAWINGS NO:	
WC 06	

DRAWING TITLE:
Proposed Plan

SITE ADDRESS:
Woodlands
The Grove
Ickenham

R Clarke Planning Ltd
KEWERRY FARM, RICKMANSWORTH ROAD
NORTHWOOD, MIDDX, MK6 2BF
TEL: 01908 445555 FAX: 01908 445555
E-MAIL: RCLARKE@RCLP.CO.UK
Mobile number 077996 20153

**R Clarke
Planning Ltd**

