


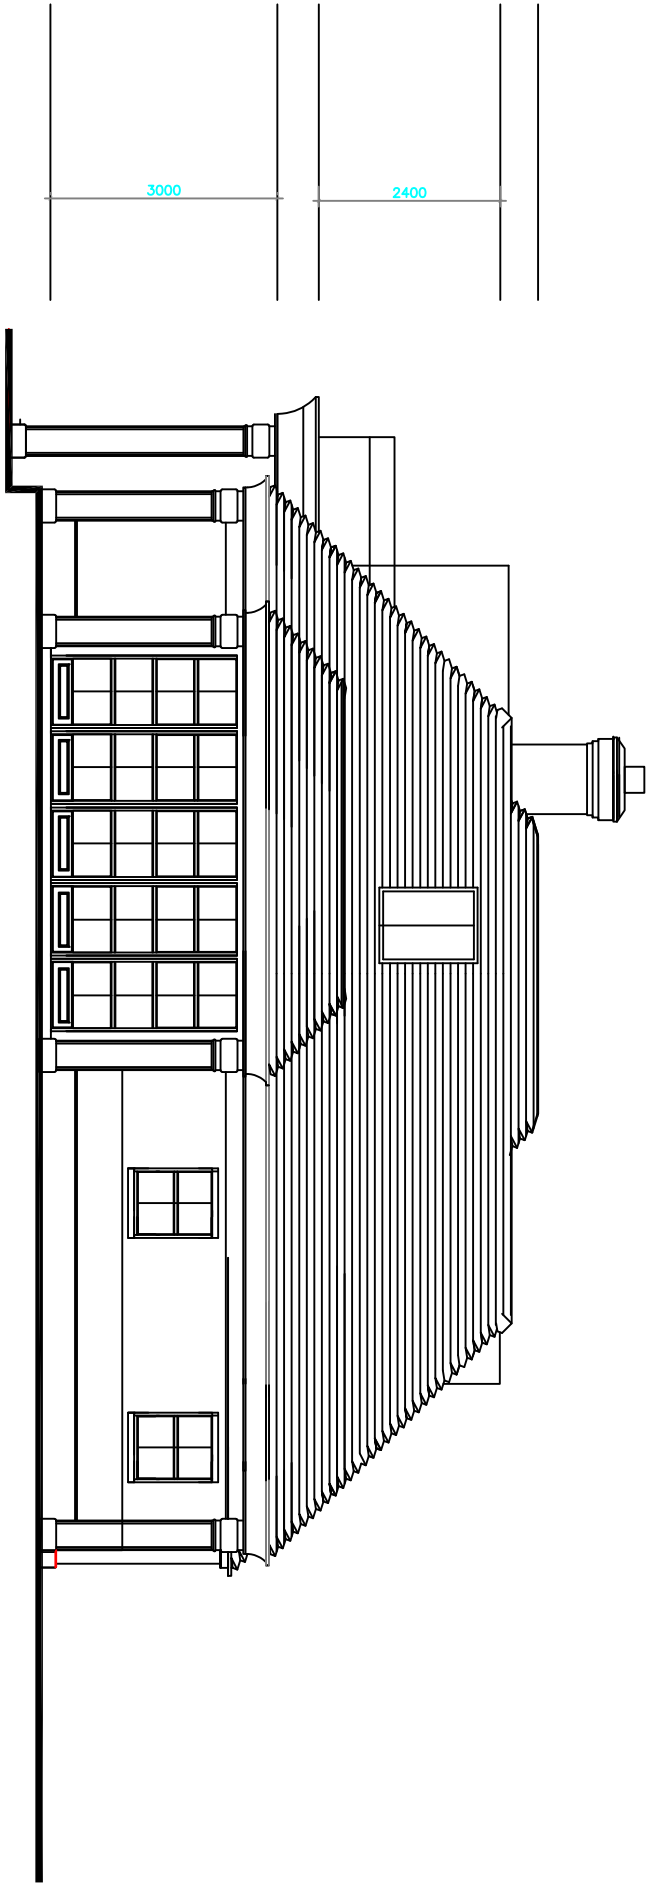

Side Elevation



SCALE	THICK LINE
1:100	A3
DRAWING NO:	
WC 07	

DRAWING TITLE:
Proposed Plan

SITE ADDRESS:
Woodlands
The Drive
Ickenham

R Clarke Planning Ltd
KEW FERRY FARM, RICKMANSWORTH ROAD
NORTHWOOD, MIDDLESEX, TW20 2RF
TEL: 0208 4455555 FAX: 0208 4455555
E-MAIL: RCLARKE@RCLARKE.CO.UK
Mobile number 077996 20153

**R Clarke
Planning Ltd**