


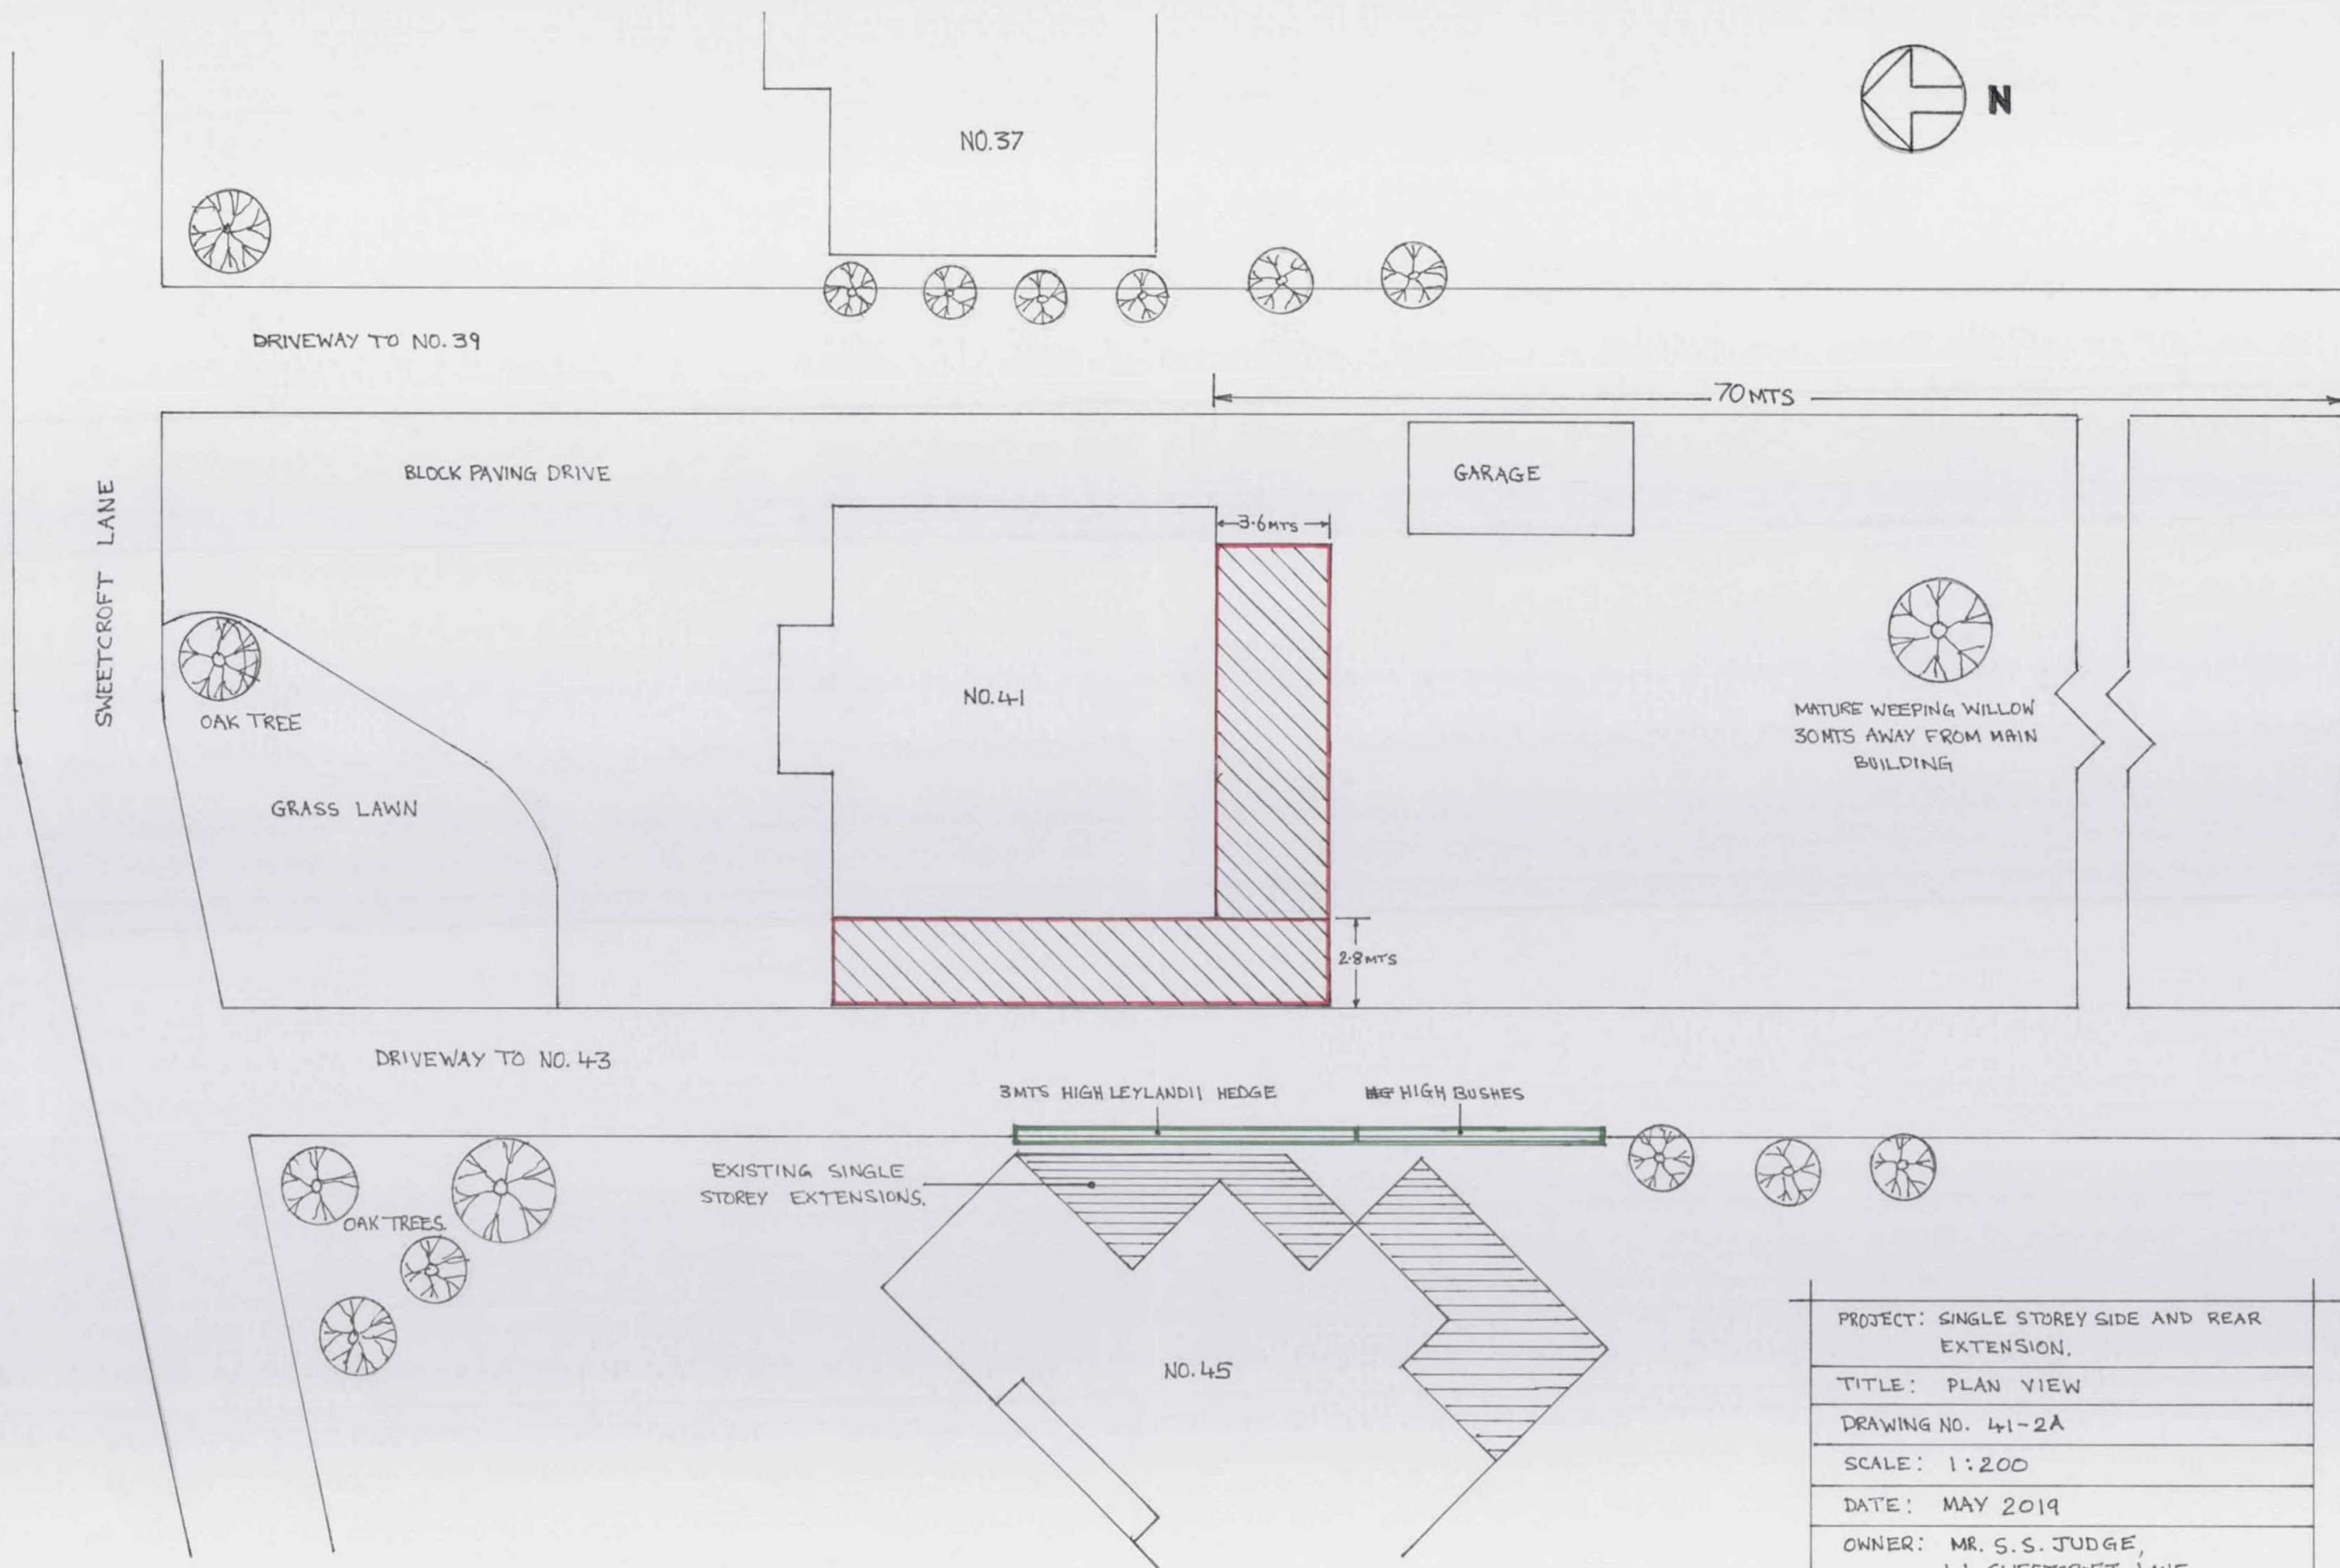

PROJECT: SINGLE STOREY SIDE AND REAR EXTENSION,
TITLE: PLAN VIEW
DRAWING NO. 41-2A
SCALE: 1:200
DATE: MAY 2019
OWNER: MR. S.S. JUDGE, 41 SWEETCROFT LANE, HILLINGDON, UB10 9LE.