


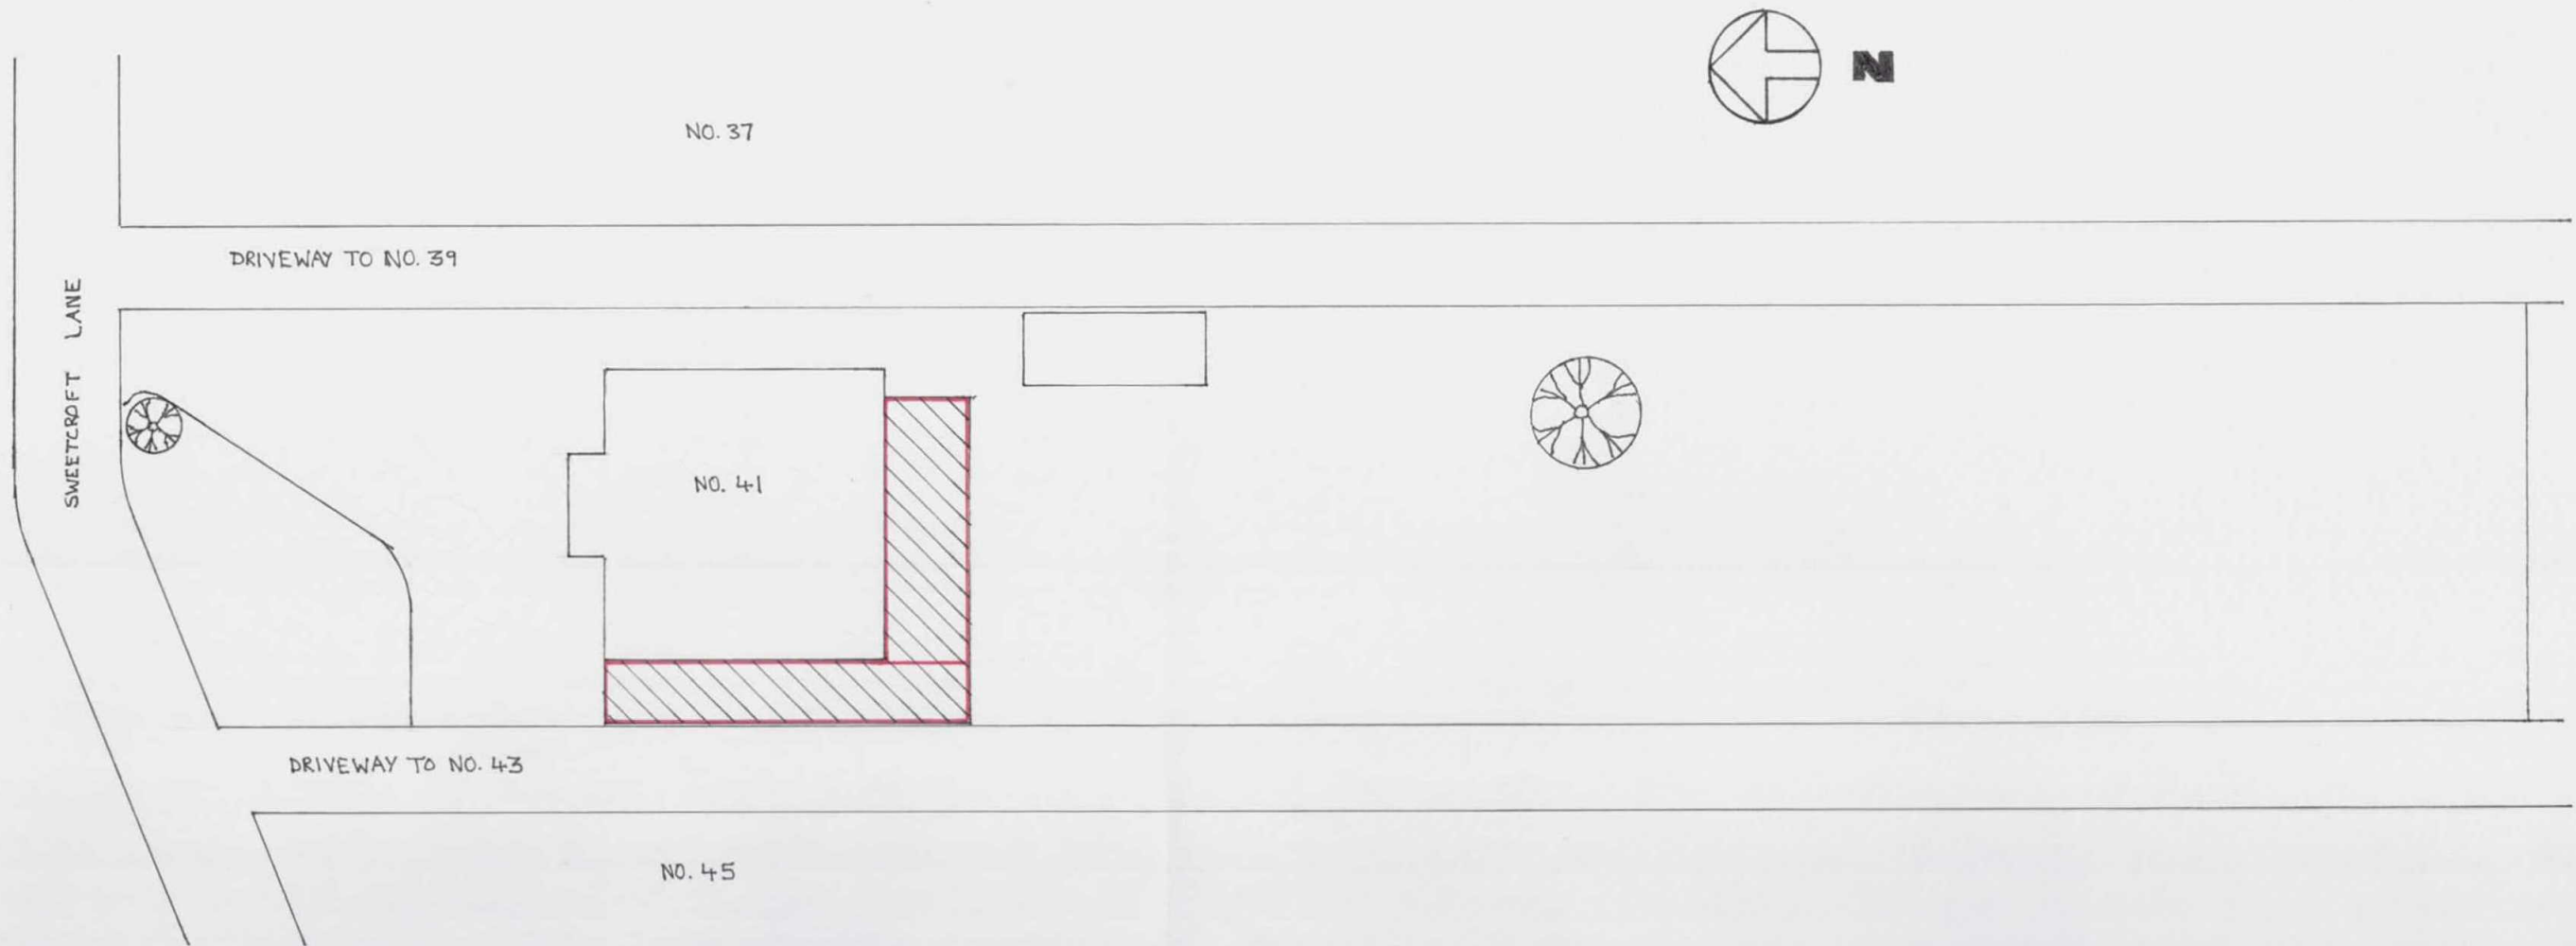

GENERAL NOTES.

- 1). EAVES AND RIDGES TO MATCH EXISTING AND NOT TO ~~EXTEND~~ EXTEND OVER BOUNDARY LINE.
- 2). SMOOTH CEMENT WALL RENDER AND PAINT COLOUR TO MATCH EXISTING.
- 3). FACIA AND GUTTERING TO MATCH EXISTING.
- 4). ROOF TILES TO MATCH EXISTING HOUSE.
- 5). UPVC WINDOWS TO MATCH EXISTING.
- 6). LOWER ONE THIRD OF EXTENSION BRICKWORK TO MATCH EXISTING BRICK IN COLOUR AND TEXTURE.
- 7). THE OAK TREE IN THE FRONT GARDEN TO BE PROTECTED FROM ANY DAMAGE DURING CONSTRUCTION BY ENCLOSING IT WITH SHUTTERING PLY.
- 8). ALL DIMENSIONS ARE IN MILLIMETERS.
- 9). VERIFY ALL DIMENSIONS AND CONDITIONS AND CHECK ON SITE BEFORE STARTING WORK.
- 10). ALL WORK TO COMPLY WITH CURRENT BUILDING REGULATIONS AND CODES.
- 11). IN THE FRONT GARDEN NEW GRASS LAWN TO BE LAYED AND NEW BOX HEDGE ALONG THE WEST BOUNDARY WALL AFTER ALL WORK IS DONE.

PROJECT: SINGLE STOREY SIDE AND REAR EXTENSION.
TITLE: PLAN VIEW.
DRAWING NO. 41-2B
SCALE: 1:300
DATE: MAY 2019
OWNER: MR. S. S. JUDGE, 41 SWEETCROFT LANE, HILLINGDON, UB10 9LE.