



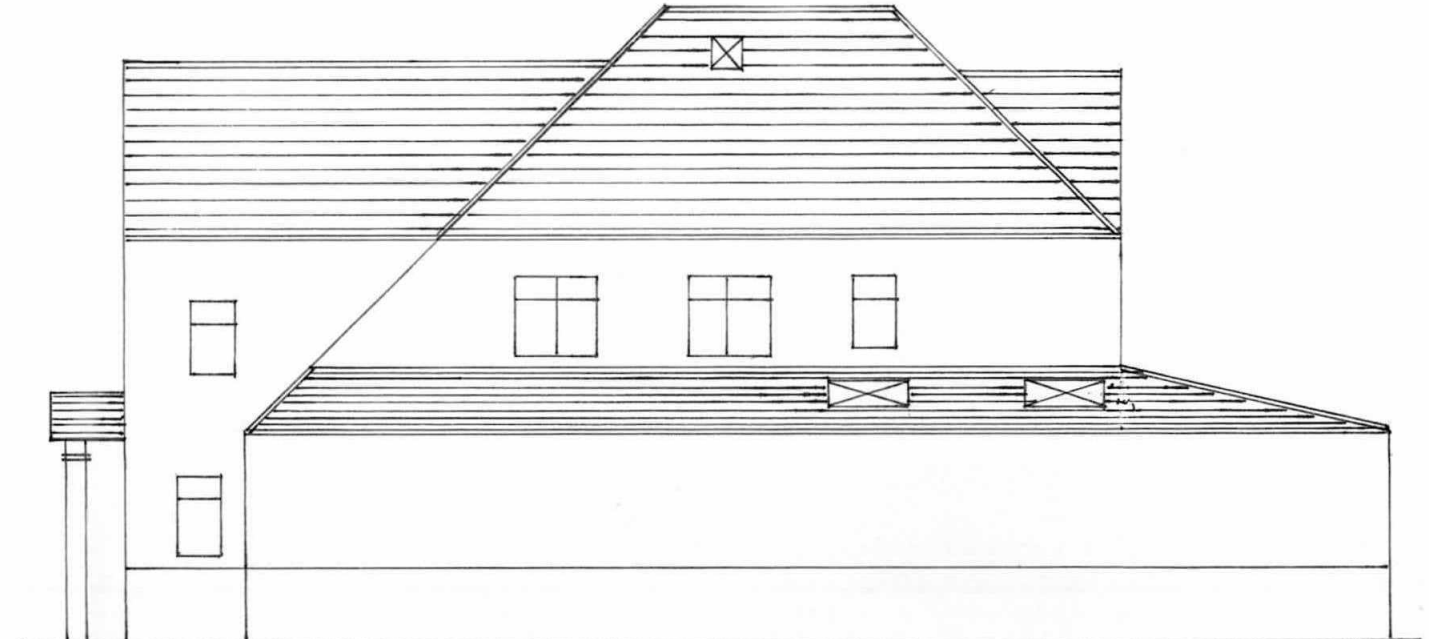


(WEST) EXISTING SIDE ELEVATION



(WEST) PROPOSED SIDE ELEVATION

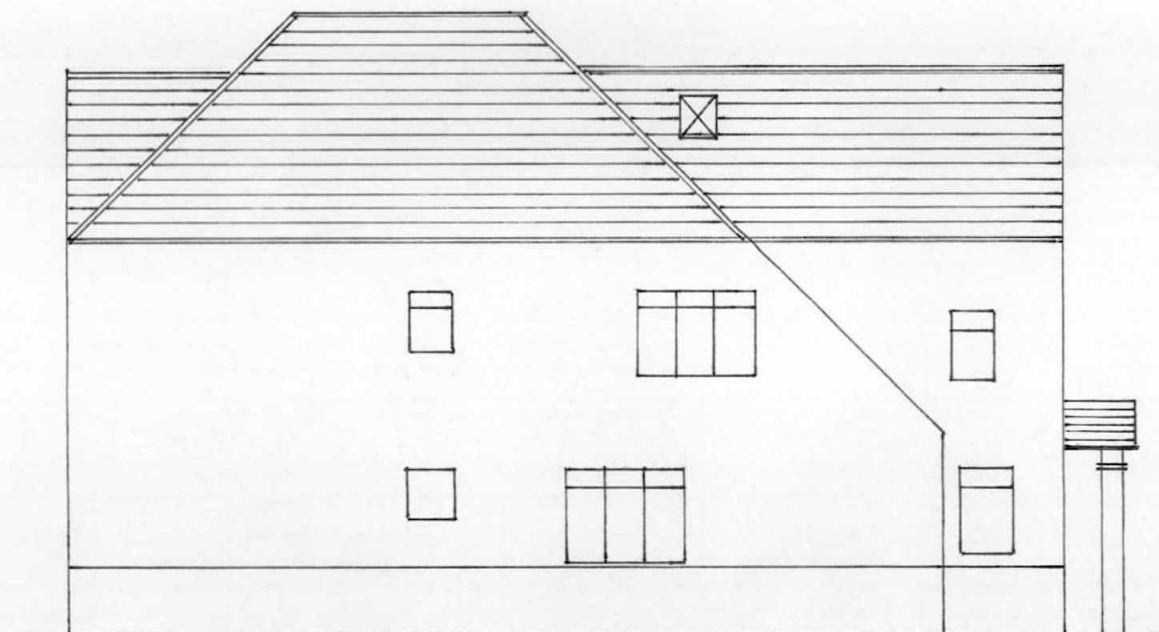

(EAST) EXISTING SIDE ELEVATION

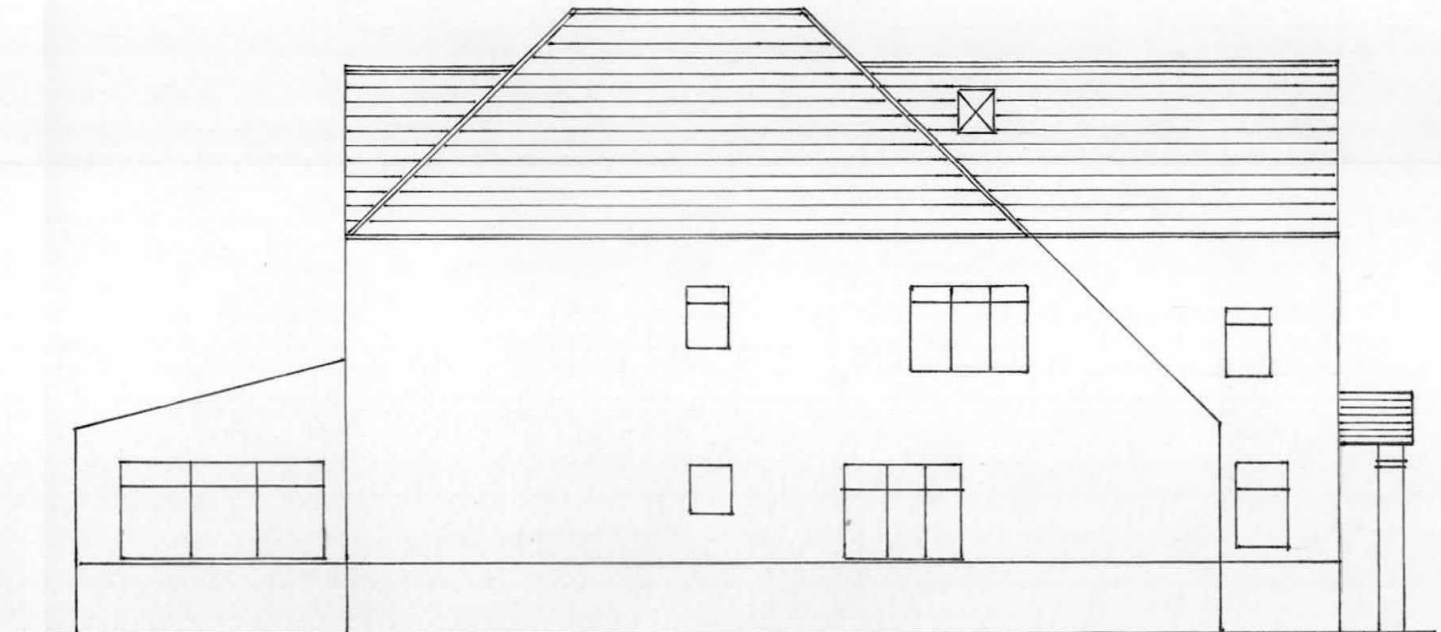

(EAST) PROPOSED SIDE ELEVATION

PROJECT: SINGLE STOREY SIDE AND REAR EXTENSION.
TITLE: SIDE ELEVATION.
DRAWING NO. 41-5A.
SCALE: 1:100.
DATE: MAY 2019.
OWNER: MR. S. S. JUDGE, 41 SWEETCROFT LANE, HILLINGDON, UB10 9LE.