



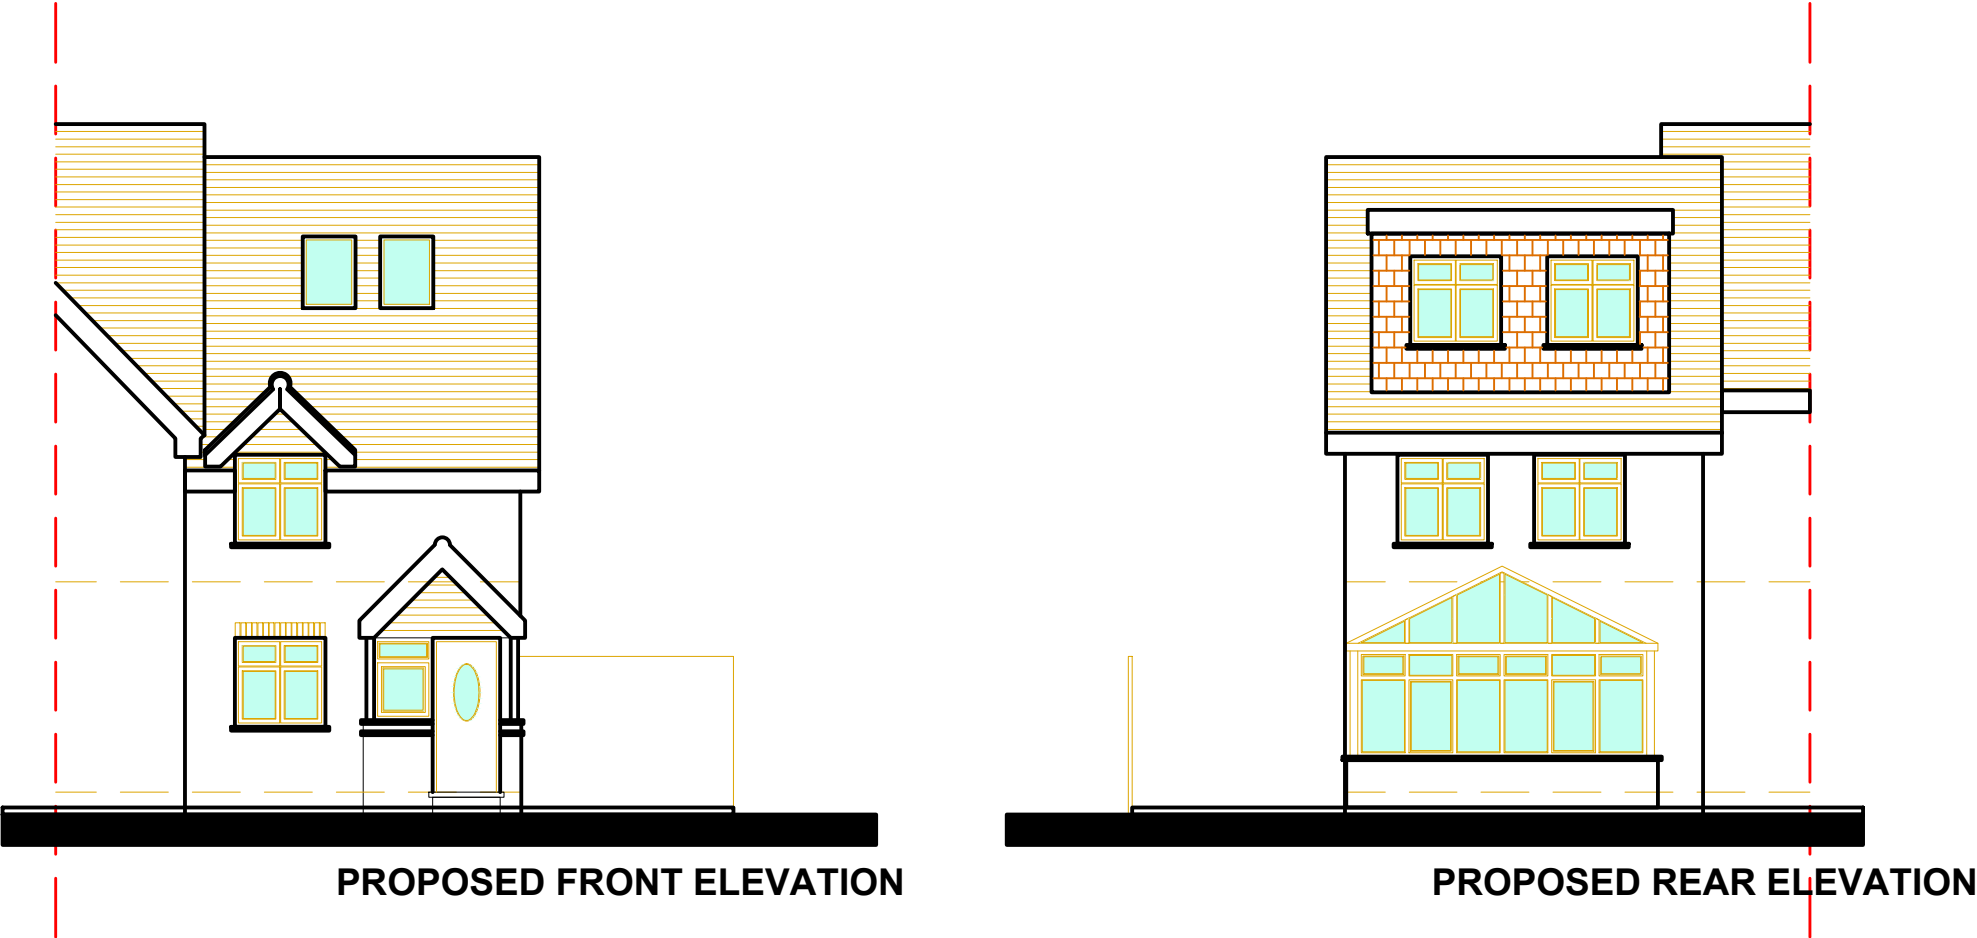

PROPOSED FRONT ELEVATION

PROPOSED REAR ELEVATION

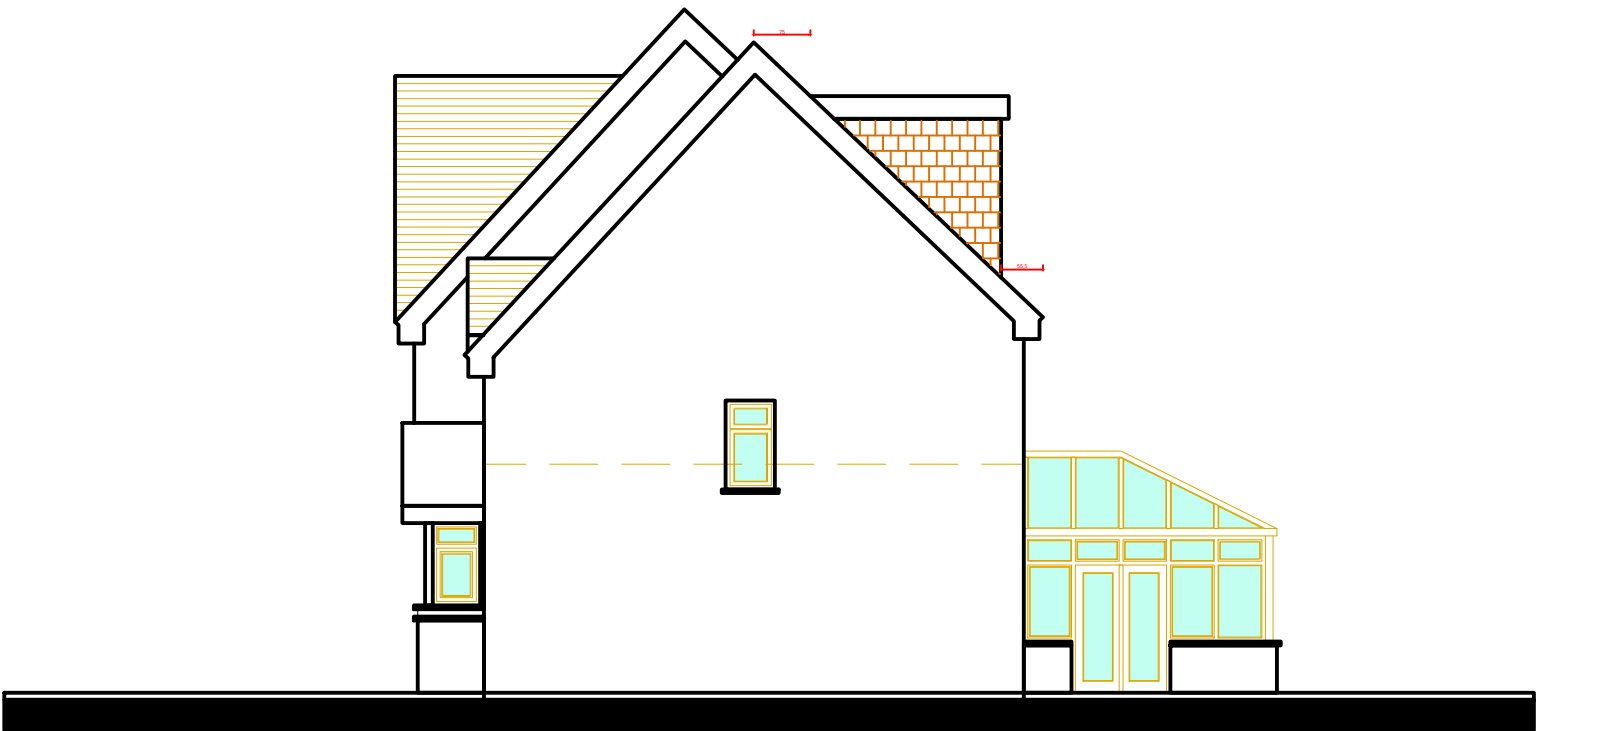

PROPOSED SIDE ELEVATION



client Mr. Mazen Al Shaar 11 MARSWORTH CLOSE HAYES UB4 9SZ			
Project Address 11 MARSWORTH CLOSE HAYES UB4 9SZ			
Agent Safa Alattar 27 Goldhawk Road Shepherds Bush London W12 8QQ			
PROPOSED ELEVATIONS			
SCALE 1/100			
DRW NO	05	REV	A