


MR JEYAMARCEL AUGUSTIN

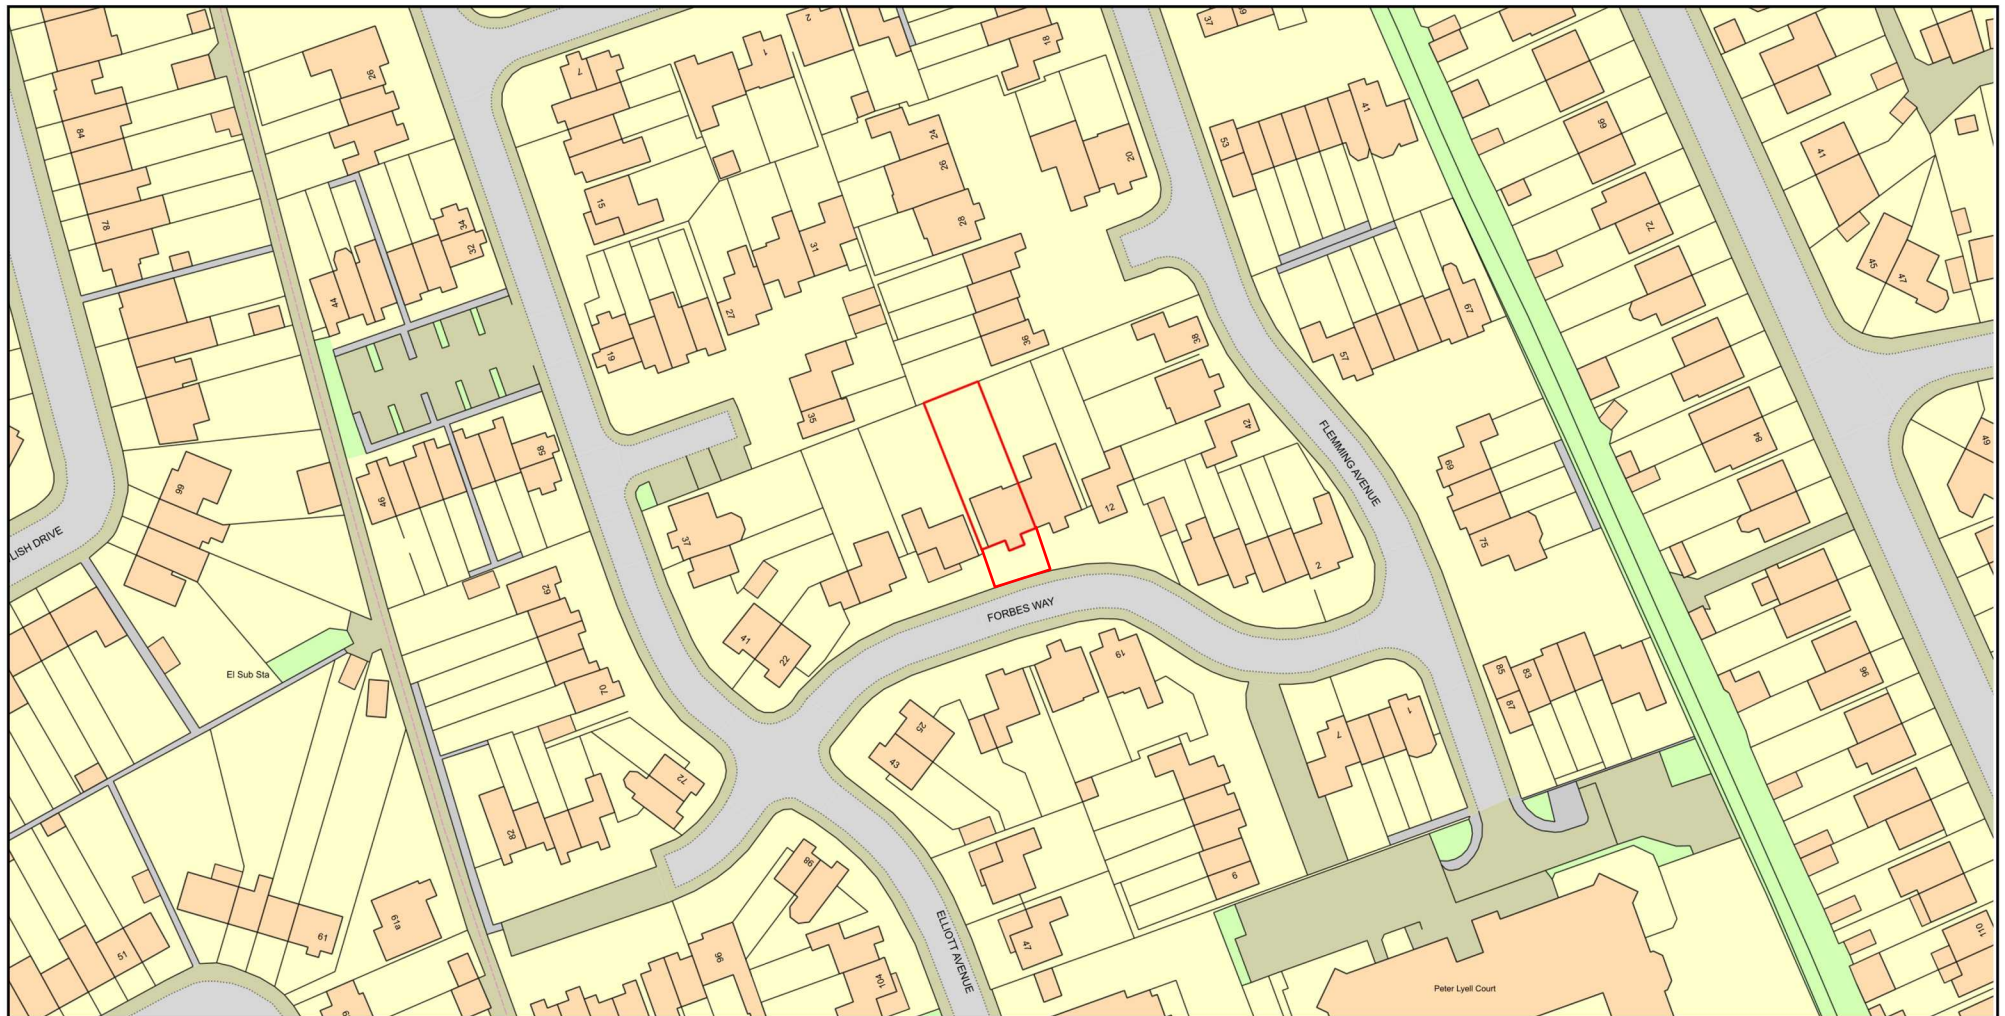

0 50
Metres



Plan Produced for: LONDON BOROUGH OF

Date Produced: ~~HILLINGDON~~

Plan Reference Number: TQRQM20046142417078

Scale: 1:1250 @ A4

© Crown copyright and database rights 2019 OS 100042766