



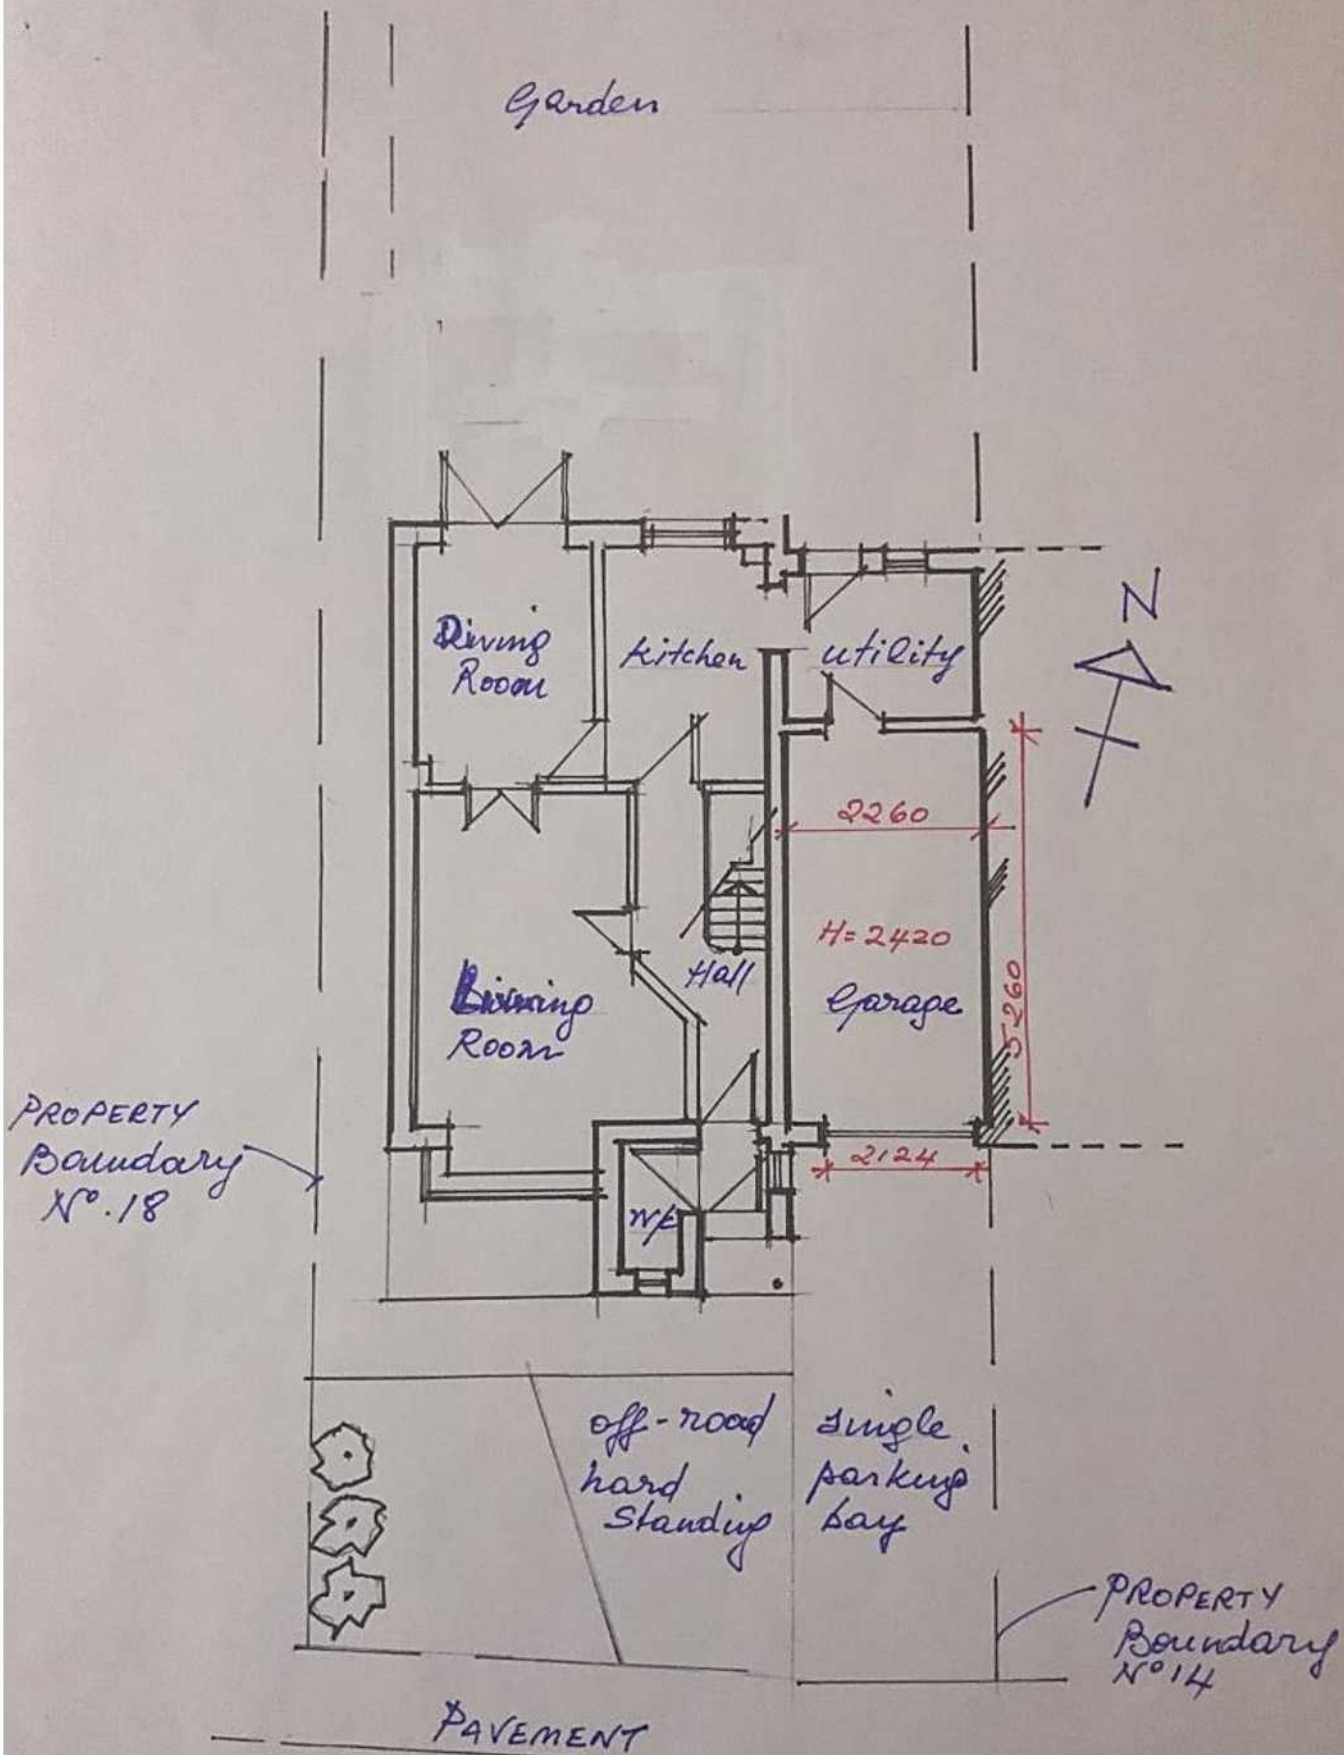

EXISTING PLAN 1:100 (GROUND FLOOR)

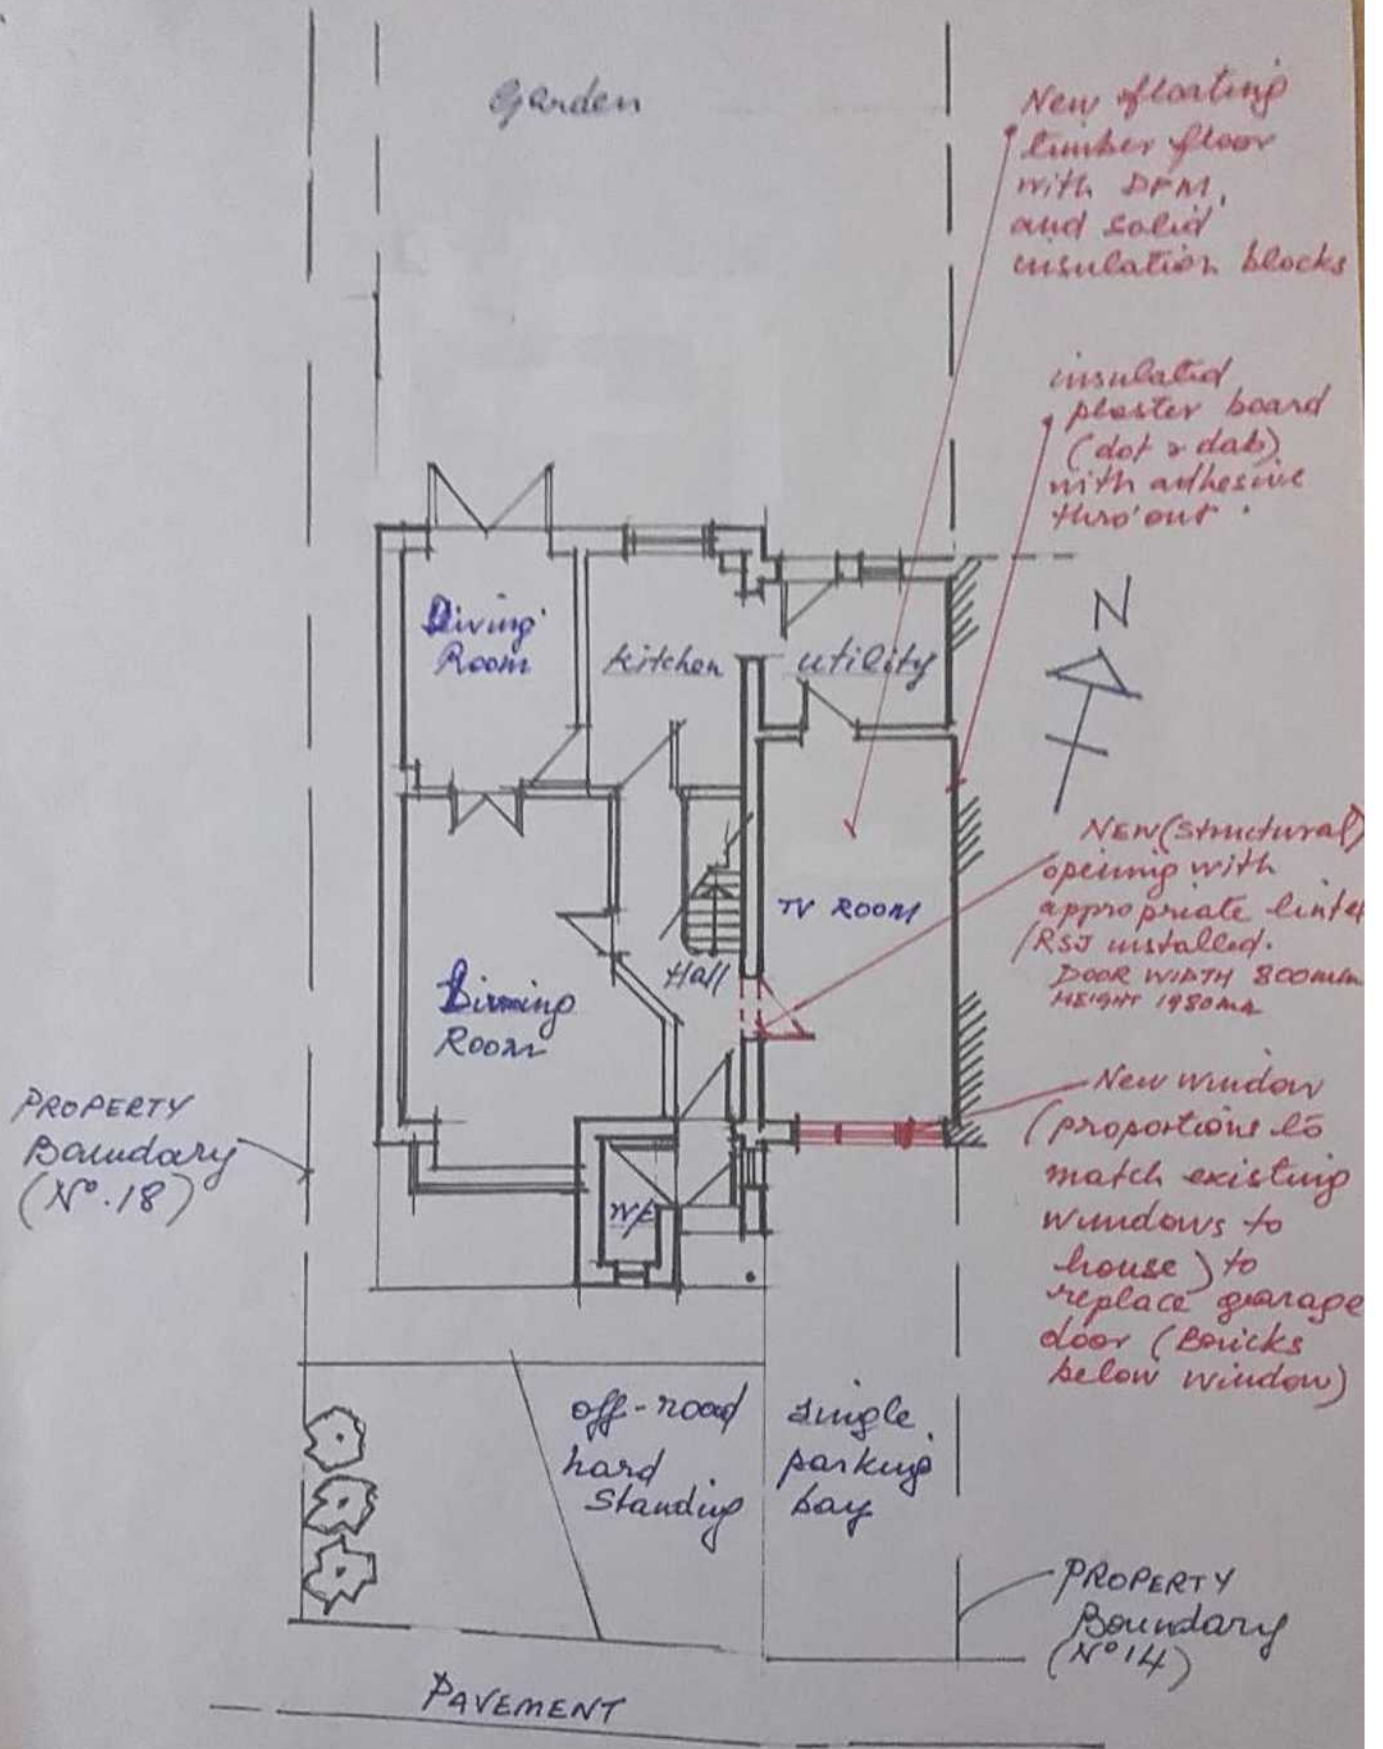

* PROPOSED PLAN 1:100 (GROUND FLOOR)