


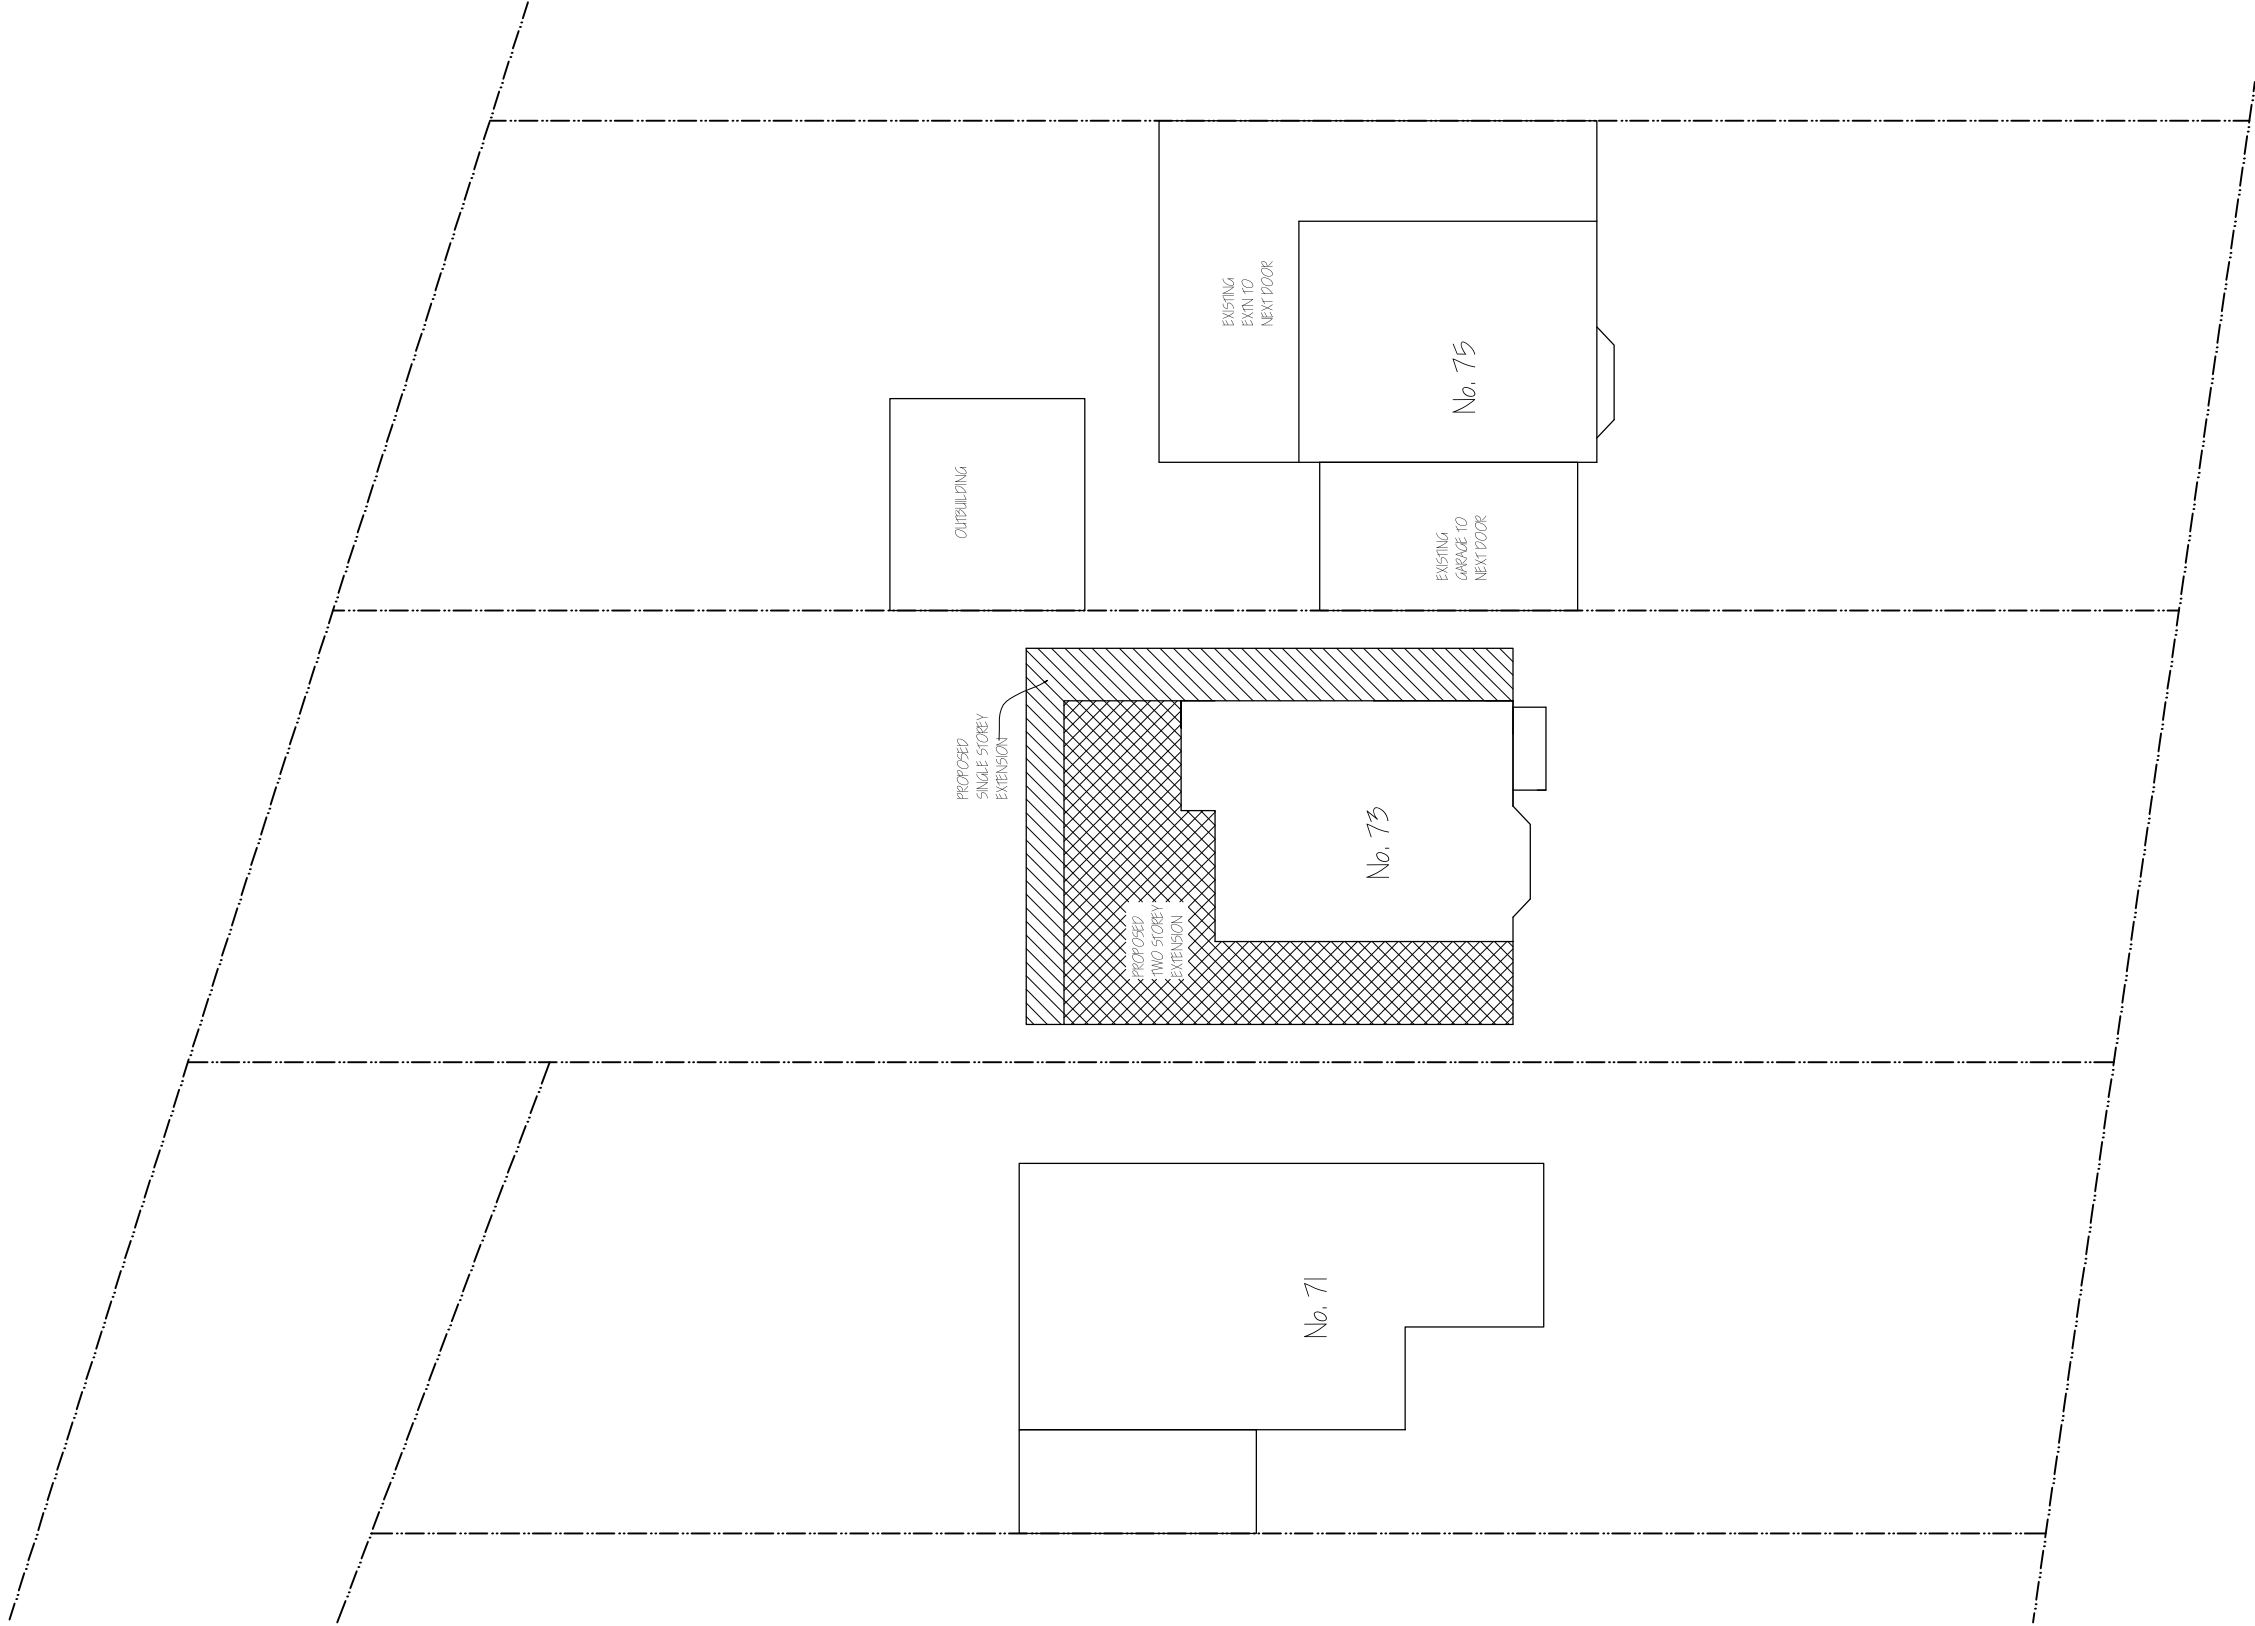

Nigel Fallon, B.Sc. (Hons)MBEng. 07768-408525 <i>Planning & Development Consultant, Building Engineer.</i> 164 Japonica Lane, Willen Park, Milton Keynes, MK15 9EE.		ADDRESS: 73, THORNHILL ROAD, ICKENHAM, LB10 8SH
DRAWING TITLE: PROPOSED BLOCK PLAN	NO. - 01	REV:
SCALE - 1: 200	DATE: 20 / 01 / 2022	DRG. PAPER SIZE: A3

